


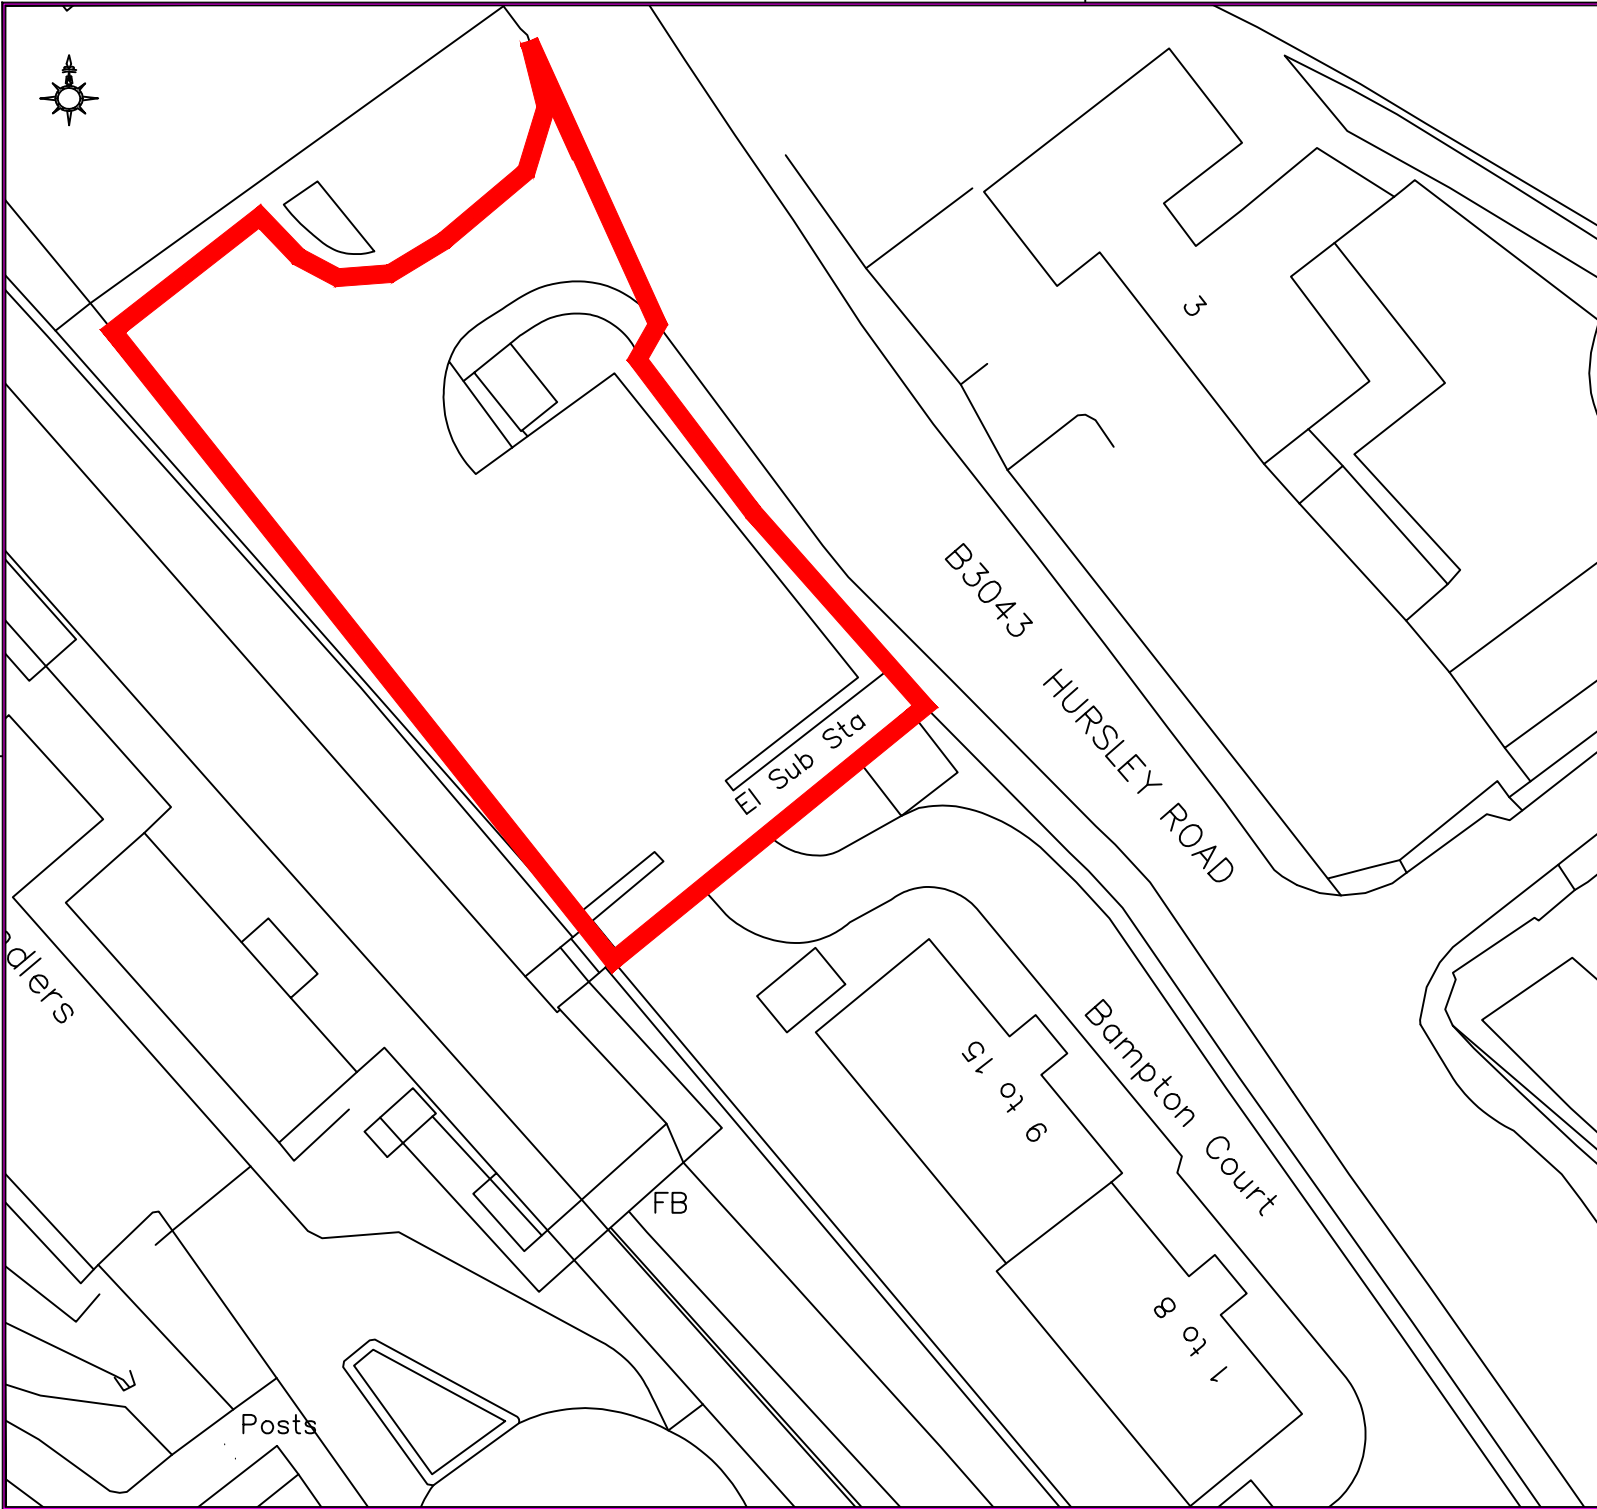

To be covered by a
Traffic Regulation Order

Status: STATUS

Rev:	Date:	Description:	Chkd:
------	-------	--------------	-------

Reproduced from the Ordnance Survey mapping with the permission of Her Majesty's Stationery Office (C) Crown copyright. Unauthorised reproduction infringes Crown copyright and may lead to prosecution or civil proceedings. Licence No. 100019622 (2021)



NEIGHBOURHOODS & GREEN SPACES
Eastleigh House,
Upper Market Street, Eastleigh,
Hampshire. SO50 9YN
Telephone: (023) 8068 8000
Email: engineers@eastleigh.gov.uk

**Engineering
Services**

Scheme:
Bampton House, Chandler's Ford

Title:
TRO Proposal

Scale @ A4:	Date:	Drawn by:	Checked by:
NTS	14/07/2026	CR	RS

Drawing No.:	Project No.:	Rev:
BC/TRO/01	BC/TRO/01	