

TRAFFIC ORDER PROPOSALS – THE HAMPSHIRE (GOSPORT) (PROHIBITION AND RESTRICTION OF WAITING AND PARKING PLACES) (CONSOLIDATION) ORDER 2020 (VARIATION NO. 5) ORDER 2026

NOTICE IS HEREBY GIVEN that Hampshire County Council (“the Council”) proposes to make the above-mentioned Order, in exercise of its powers and duties under Sections 1, 2, 3, 4, 5, 32, 35, 45, 46, 47, 49, 51, 53 and 122 the Road Traffic Regulation Act 1984 (“the Act”), Part IV of Schedule 9 to the Act, and of all other enabling powers, after consultation with the Chief Officer of Police in accordance with Part III of Schedule 9 to the Act and having discharged its duty under section 122 of the Act.

GENERAL NATURE AND EFFECTS OF THE ORDER: will be to implement a prohibition of waiting restriction on Anglesey Road, West side, between a point of approximately 58 metres North of the roundabout at the junction of Stokes Bay Road / Fort Road / Military Road, and a point approximately 63 metres further north.

FURTHER DETAILS: A copy of this notice, the proposed order, a map showing the location and effect of the proposal, a statement of reasons may be viewed at <https://www.hants.gov.uk/community/publicnotices> or inspected during the usual office hours at the following places:

- (i) Gosport Discovery Centre, High Street Gosport, PO12 1BT (Opening hours: Monday – Wednesday & Friday, Saturday: 09.30 – 17.00; Thursday: 09.30 – 13.30)
- (ii) Gosport Borough Council, Town Hall, High Street, Gosport, PO12 1EB (Opening hours: Monday – Friday: 09.00 – 17.00)
- (iii) Hampshire County Council Headquarters, The Castle, Winchester, SO23 8UJ (Opening hours: Mondays to Thursdays 8.30 – 17.15; Fridays 8.30 – 16.45)
- (iv) Copies of the draft order, plan and statement of reasons can also be obtained by e-mailing public.notices@hants.gov.uk or by writing to Traffic Orders Team, Safer Roads and Parking, Universal Services, 2nd Floor, Elizabeth II Court West, The Castle, Winchester SO23 8UD quoting reference: A2173/SV

OBJECTIONS AND OTHER REPRESENTATIONS: All objections/other representations in respect of this proposal must be made in writing to The Castle, Winchester, SO23 8UD or email public.notices@hants.gov.uk quoting reference: A2173/SV, by Friday 30th October 2026. All objections must state the grounds on which they are made. Under the requirements of current access to information legislation, any statement you make to the Council in response to this Notice may be made available to the press and to the public, who would be entitled to take copies of it if they so wished.

TITLE: The order, if made, will be known as “The Hampshire (Gosport) (Prohibition and Restriction of Waiting and Parking Places) (Consolidation) Order 2020 (Variation No. 5) Order 2026.”

PATRICK BLOGG Director of Universal Services, The Castle, Winchester, SO23 8UD,
email: public.notices@hants.gov.uk

ROAD TRAFFIC REGULATION ACT 1984

Hampshire County Council in exercise of its powers and duties under Sections 1, 2, 3, 4, 5, 32, 35, 45, 46, 47, 49, 51, 53 and 122 of the Road Traffic Regulation Act 1984 (“the Act”), Part IV of Schedule 9 to the Act, and of all other enabling powers, and after consultation with the Chief Officer of Police in accordance with Part III of Schedule 9 to the Act, hereby makes the following Order:

1. In this Order:
“The Principal Order” means The Hampshire (Gosport) (Prohibition and Restriction of Waiting and Parking Places) (Consolidation) Order 2020
2. Article 6 of The Principal Order shall have effect as though plans: JN117 and JO117 attached thereto are replaced by plans: JN117 and JO117 attached hereto.
3. The Principal Order shall be revoked to the extent specified in the Schedule to this Order
4. This Order shall come into operation on the 1st January 2026 and may be cited as “The Hampshire (Gosport) (Prohibition and Restriction of Waiting and Parking Places) (Consolidation) Order 2020 (Variation No. 5) Order 2026”.

GIVEN this day of 2026

THE COMMON SEAL of HAMPSHIRE)
COUNTY COUNCIL was hereunto affixed)
In the presence of:)

Authorised Signatory

SCHEDULE

Revocations

Plan Number	Superseded No.	Revision No.
JN117	0	1
JO117	0	1




Site of new
Care Home
Development



Anglesey Road


Anglesey Road

Crescent Road

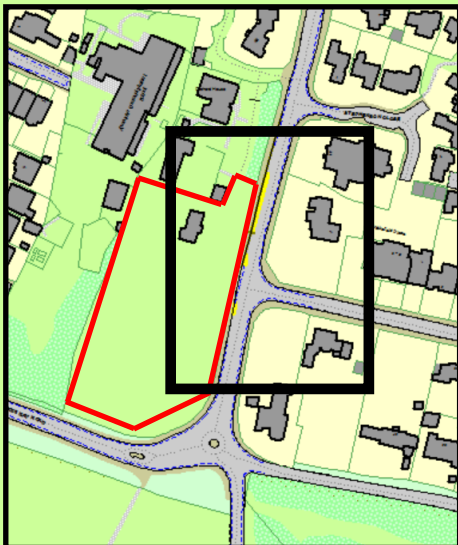

KEY:

Proposed 'No waiting at any time' restrictions
(Double yellow lines)

 

Existing 'No waiting at any time' restrictions
(Double yellow lines)



Hampshire
County Council

PATRICK BLOGG : DIRECTOR OF UNIVERSAL SERVICES

DESIGNER
RJ

CAD

CHECKED

APPROVED

SCHEME

**Anglesey Road,
Gosport**

SCALE @ A3

DATE

15/05/26


SHEET NUMBER

TITLE

**Proposed new NWAAT
restrictions
(double yellow lines)**


DRAWING NUMBER

THE HAMPSHIRE COUNTY COUNCIL PROHIBITION AND RESTRICTION OF WAITING AND PARKING PLACES MAP SCHEDULES

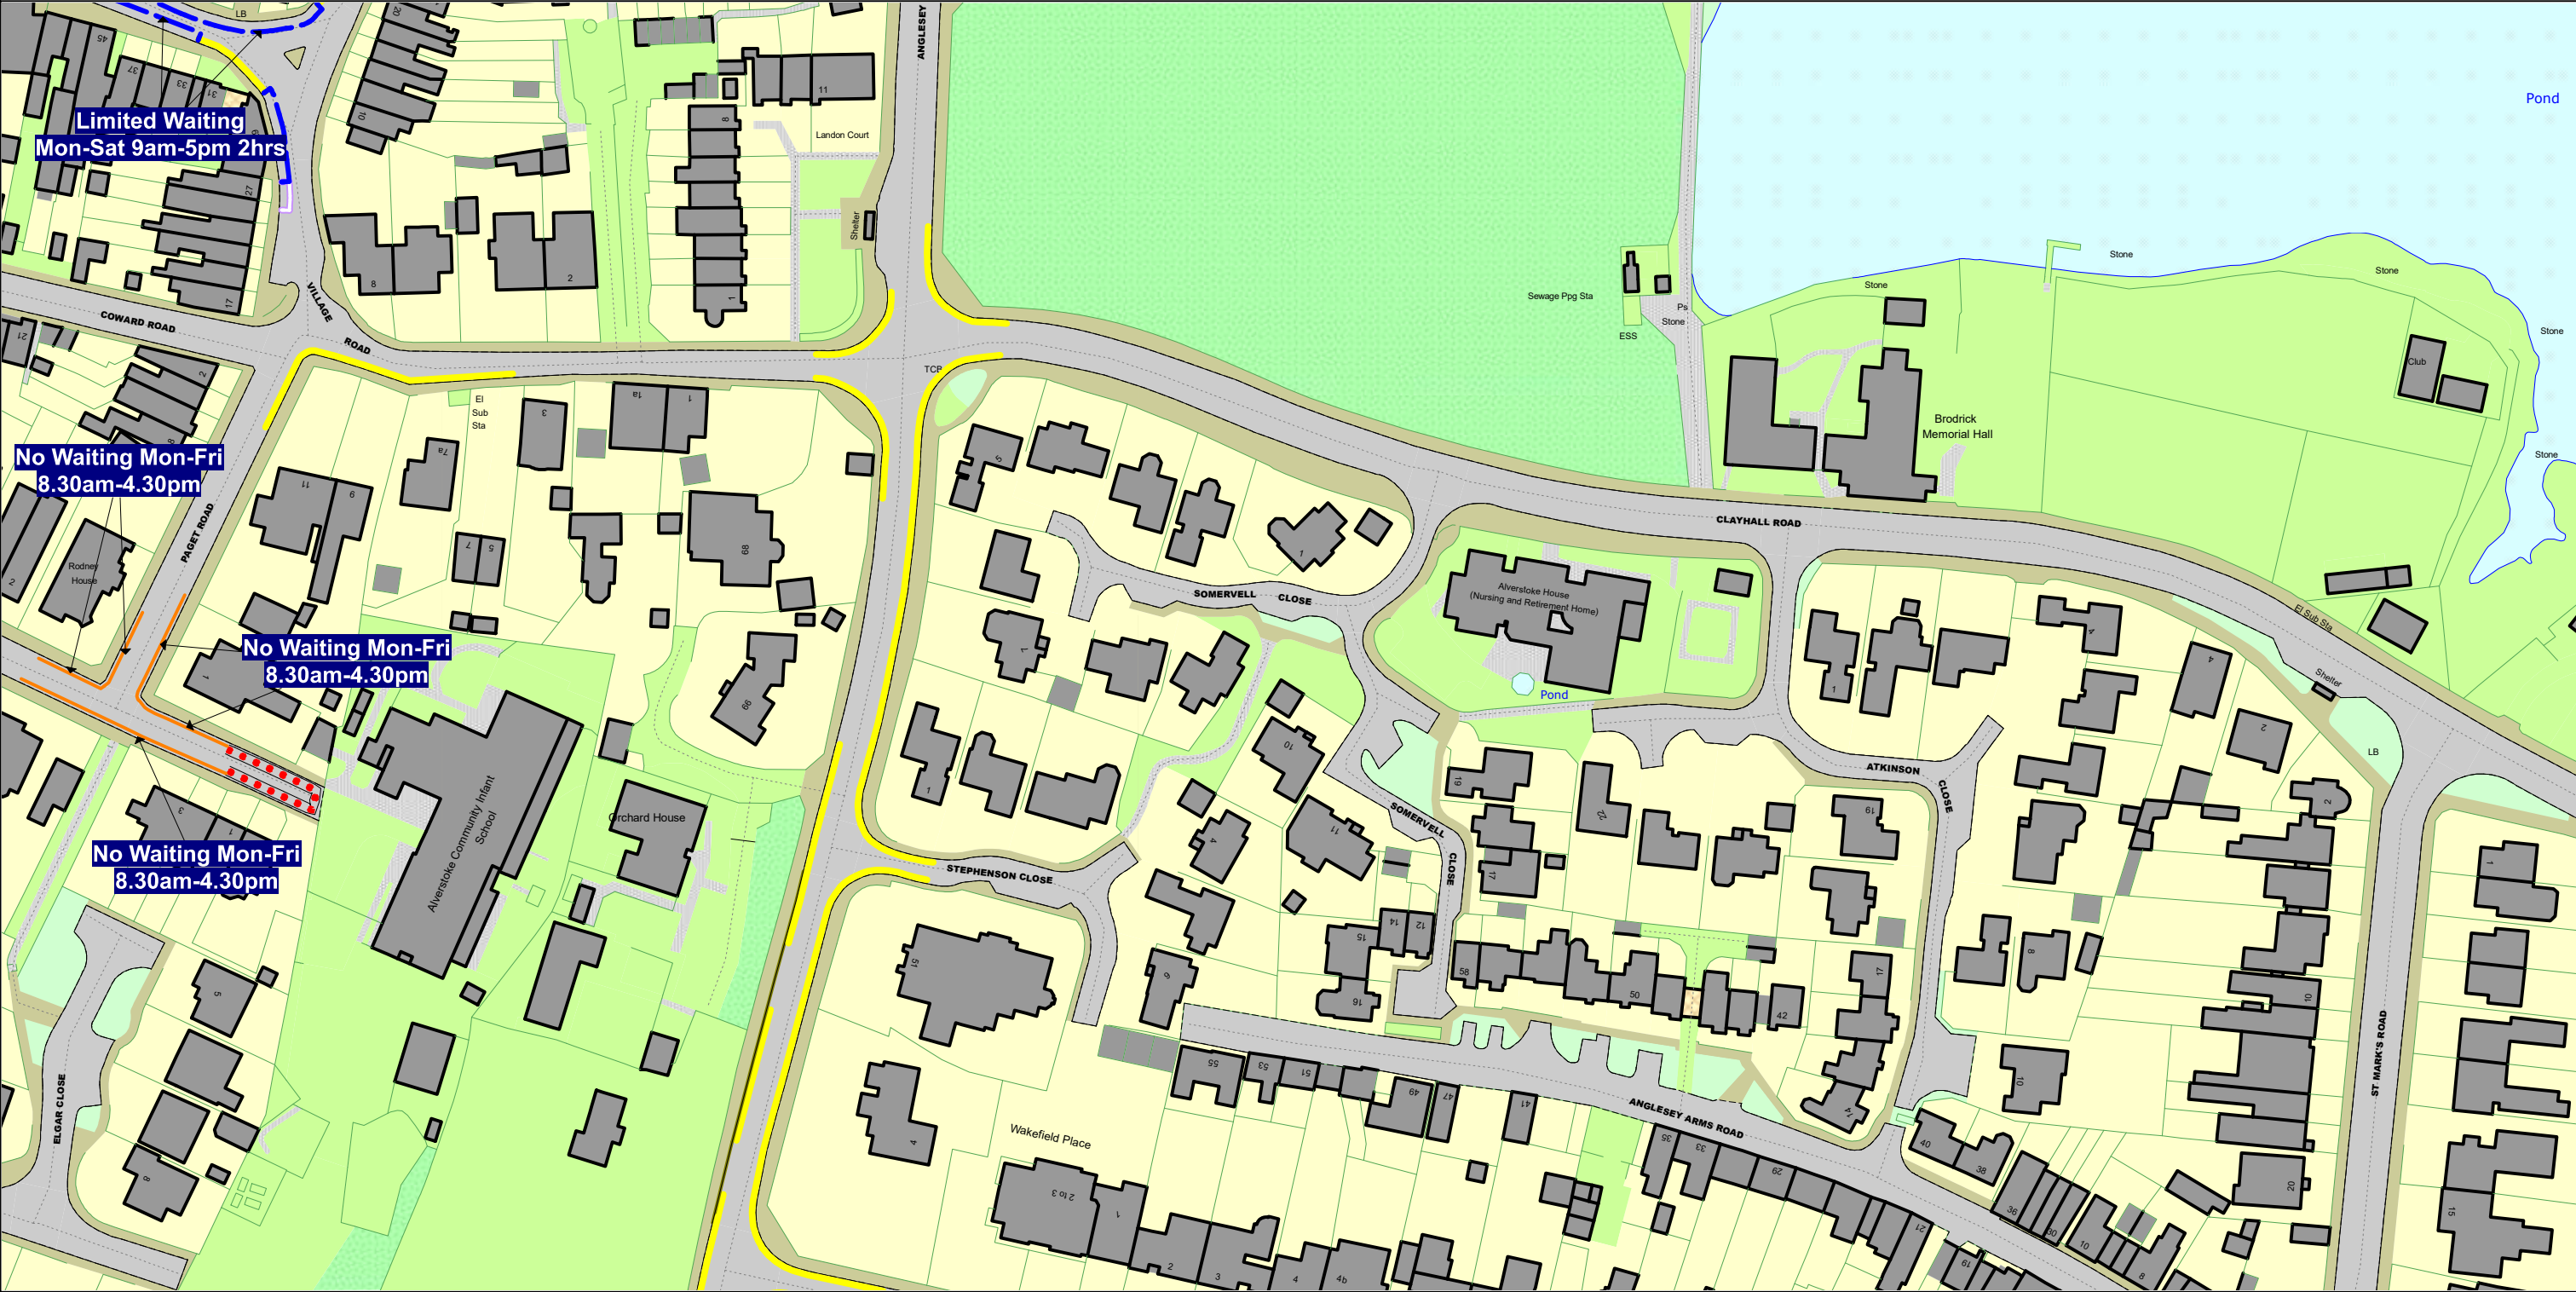


SCALE - 1 : 1250 at A3 size

This map is reproduced from Ordnance Survey material with the permission of Ordnance Survey on behalf of the Controller of His Majesty's Stationery Office © Crown Copyright. Unauthorised reproduction infringes Crown copyright and may lead to prosecution or civil proceedings. Hampshire County Council Licence No: 100019180 2026

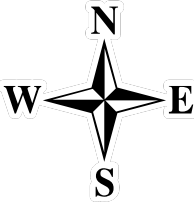

NOTE: SEE STATIC MAP SCHEDULES LEGEND FOR RESTRICTIONS DISPLAYED

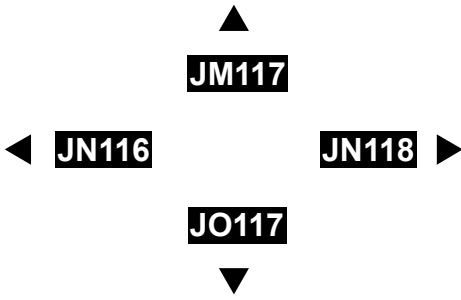


Status:

Tile Reference: Tile Ref: JN117

Sheet Revision Number: DRAFT

Sheet Active From:

THE HAMPSHIRE COUNTY COUNCIL PROHIBITION AND RESTRICTION OF WAITING AND PARKING PLACES MAP SCHEDULES

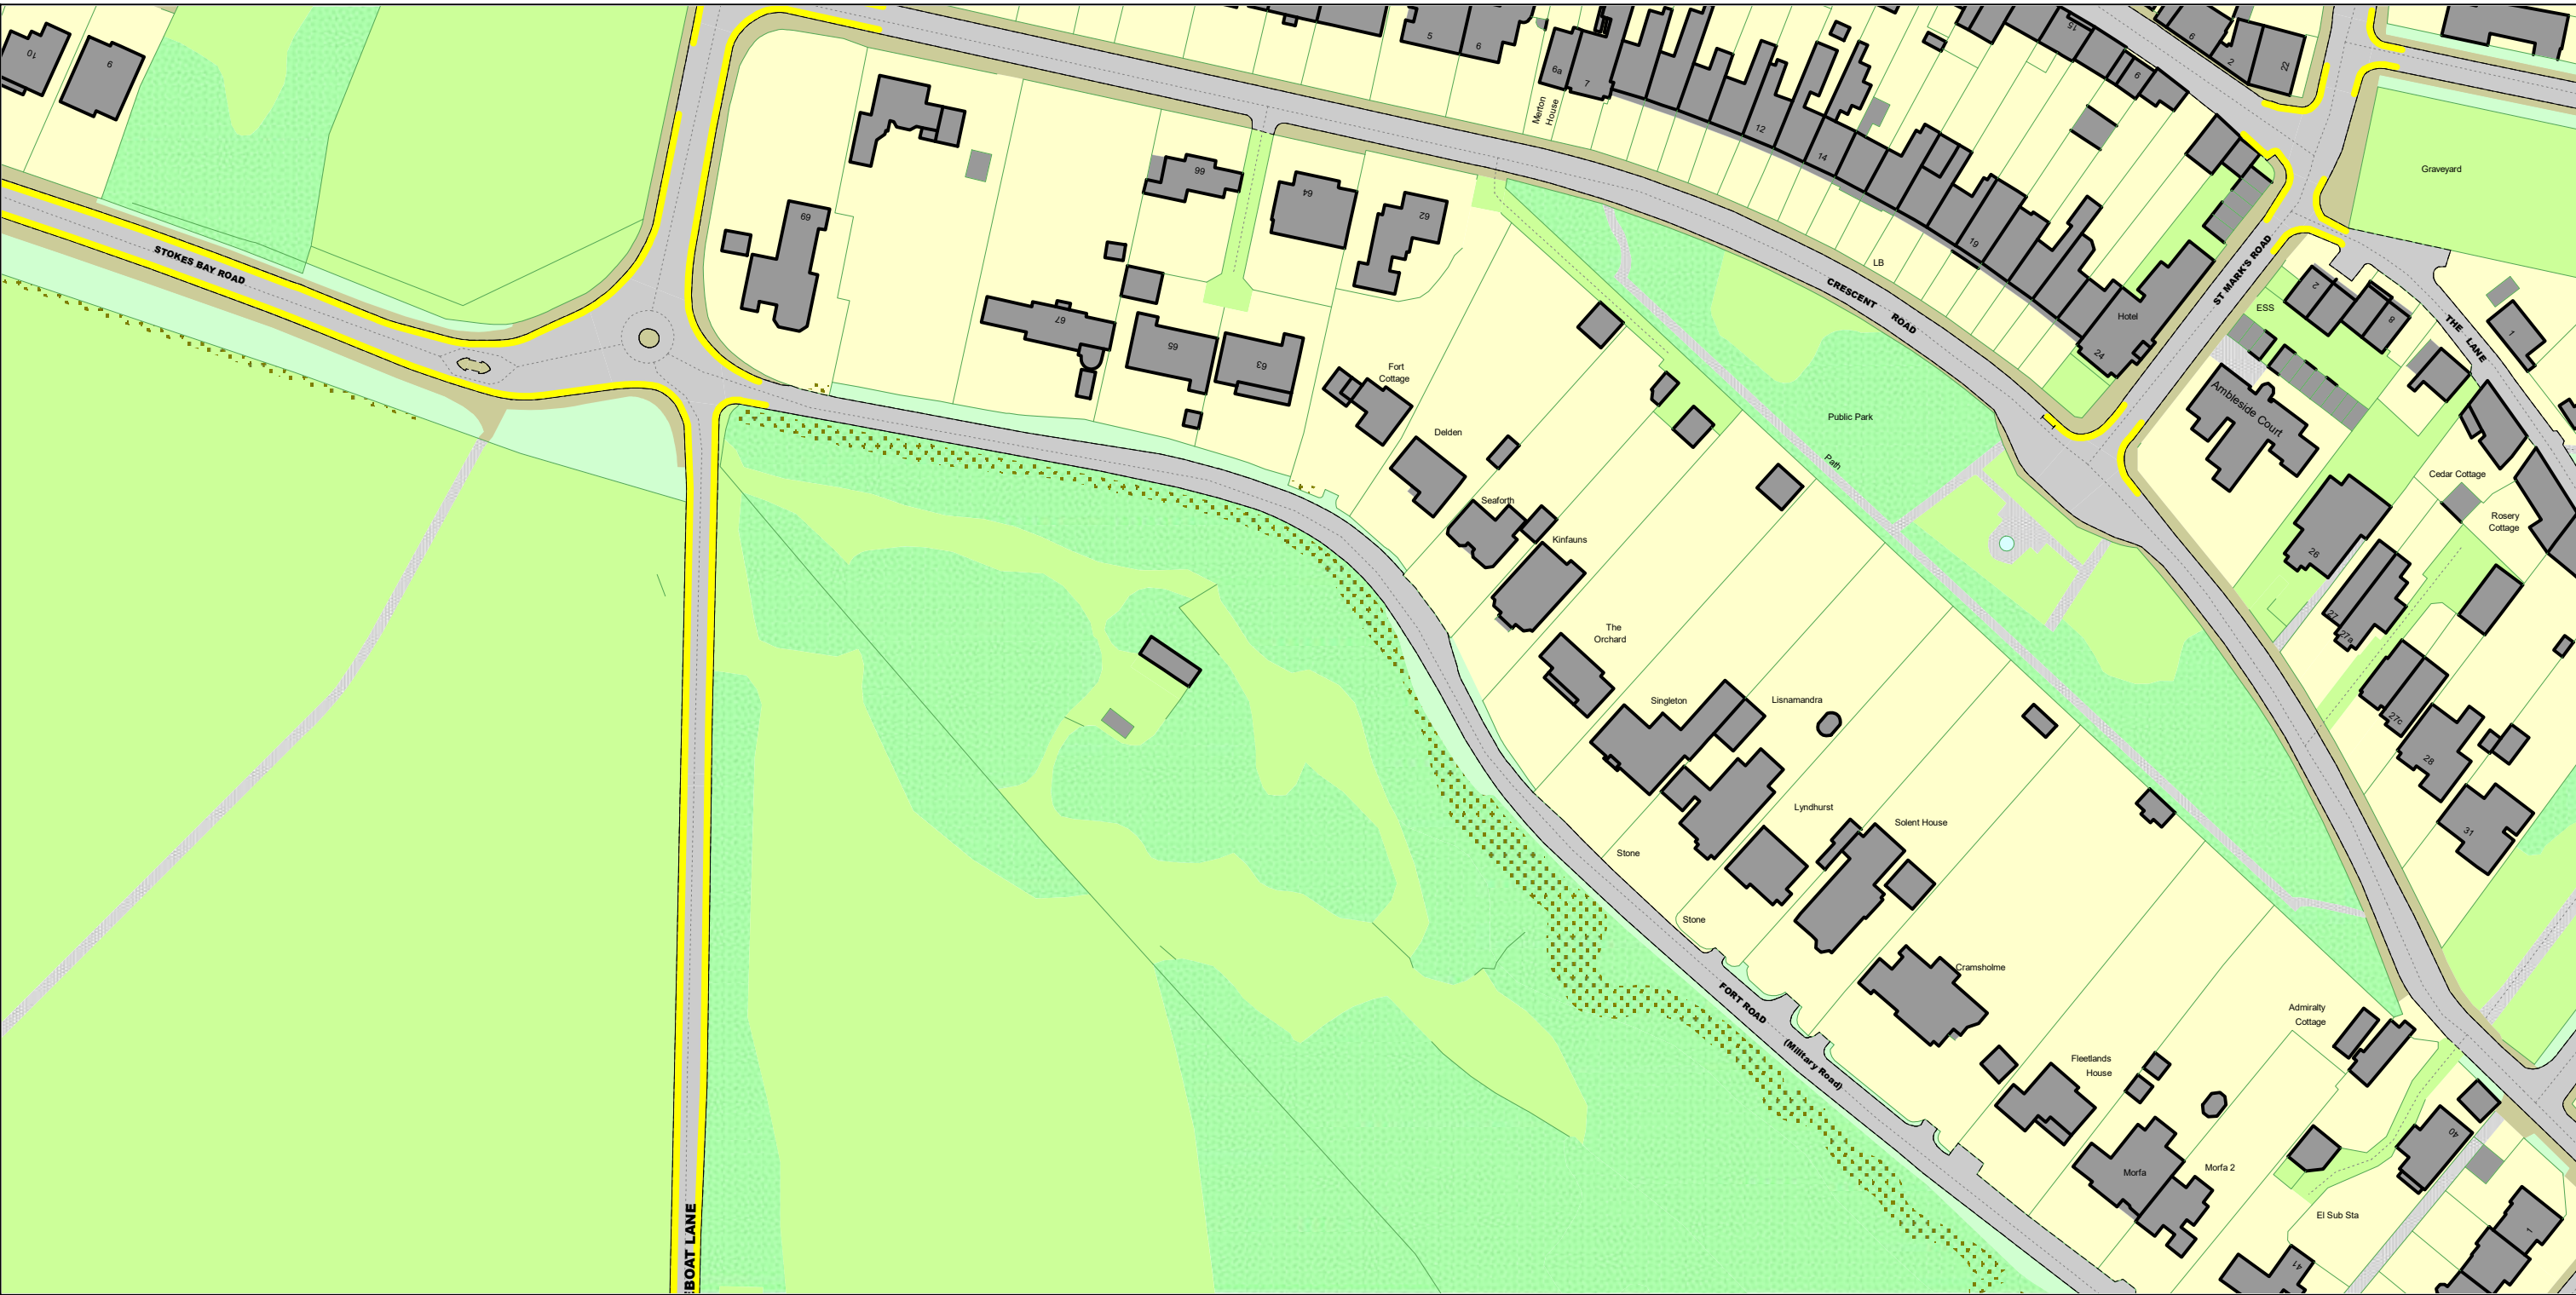


SCALE - 1 : 1250 at A3 size

This map is reproduced from Ordnance Survey material with the permission of Ordnance Survey on behalf of the Controller of His Majesty's Stationery Office © Crown Copyright. Unauthorised reproduction infringes Crown copyright and may lead to prosecution or civil proceedings. Hampshire County Council Licence No: 100019180 2026



NOTE: SEE STATIC MAP SCHEDULES LEGEND FOR RESTRICTIONS DISPLAYED

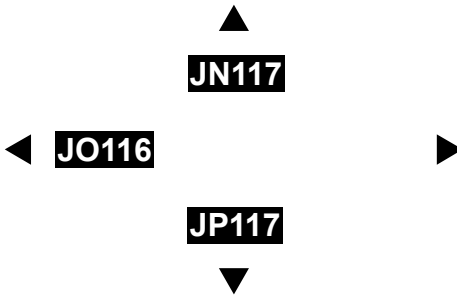

Status:

Tile Reference: Tile Ref: JO117

Sheet Revision Number: DRAFT

Sheet Active From:

**THE HAMPSHIRE (GOSPORT) (PROHIBITION AND RESTRICTION OF WAITING
AND PARKING PLACES) (CONSOLIDATION) ORDER 2020 (VARIATION NO. 5)
ORDER 2026**

STATEMENT OF REASONS

Hampshire County Council proposes to implement a Traffic Regulation Order (TRO) for new and amended parking controls along Anglesey Road, Gosport, at the southern end near to the seafront.

The proposed Traffic Regulation Order would introduce “no waiting at any time” restrictions (double yellow lines) on Anglesey Road. These are required alongside a new vehicle access as part of the planning agreement for a new care home development.

The aim of these restrictions is to keep the visibility splays at the new access clear. This helps ensure that people driving into and out of the site can see clearly and be seen clearly by others using the road. This supports safer movement for everyone.

Anglesey Road currently has sections where parking is unrestricted and informal. The level of parking varies, and it is often busier during peak seasons because of its proximity to the seafront.

Without parking restrictions, vehicles parked close to the new access will limit what drivers can see when leaving the site and also limit visibility of the new access for all road users on Anglesey Road. Reduced visibility can increase the likelihood of conflicts between road users and reduce overall safety.

Introducing double yellow lines at this location is a requirement through the planning agreements for the new care home, but the extent of the new parking restrictions has been carefully considered in order to retain some parking spaces whilst keeping the visibility splays clear and supporting the safe and consistent use of the highway for all road users.

AMENDED

HAMPSHIRE COUNTY COUNCIL

ROAD TRAFFIC REGULATION ACT 1984

THE HAMPSHIRE (GOSPORT) (PROHIBITION AND RESTRICTION OF WAITING AND PARKING PLACES) CONSOLIDATION ORDER 2020

Hampshire County Council in exercise of its powers and duties under sections 1, 2, 3, 4, 32, 35, 45, 46, 49, 51, 53, 122 (1) and 122 (2) of the Act, Part IV of Schedule 9 to the Act, and of all other enabling and amending legislation and powers, and after consultation with the Chief Officer of Police in accordance with Part III of Schedule 9 to the Act, hereby makes the following Order:

PART 1

GENERAL

Citation and commencement

1. This Order shall come into operation on 2020 and may be cited as The Hampshire (Gosport) (Prohibition and Restriction of Waiting and Parking Places) (Consolidation) Order 2020.
2. The map schedules attached hereto in Schedule 6 ("the map schedules") are incorporated into this Order.
3. All the traffic regulation orders and parts of traffic regulation orders imposing waiting prohibitions and restrictions and all on street parking place orders which relate to roads in the Borough of Gosport made prior to this Order and listed in Schedule 1 to this Order are hereby revoked. This Order consolidates all the contents of those orders in this Order.

Definitions

4. In this Order, except where the context otherwise requires, the following expressions have the meanings hereby respectively assigned to them:
 - "the Act" means the Road Traffic Regulation Act 1984;
 - "the Council" means Hampshire County Council or, as the case may be, Gosport Borough Council acting as Hampshire County Council's agents;
 - "the Regulations of 2016" means the Traffic Signs Regulations and General Directions 2016;
 - "the Board" means the South East Hampshire Bus Rapid Transit Partnership Board;
 - "BRT bus service" means local bus services registered under the 1985 Transport Act which conform to a specification approved by the board;
 - "Carriageway" means a way constituting or comprised in a highway being a way (other than a cycle track) over which the public have a right of way for the passage of vehicles;

GIVEN this 6th day of July 2020


THE COMMON SEAL of HAMPSHIRE)

COUNTY COUNCIL was hereunto affixed)

in the presence of:)



Authorised Signatory

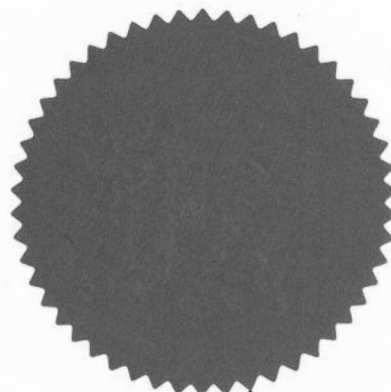

37/2067


SCHEDULE 1

Revocations - Static Sections Only

Name of Order
The Hampshire (Various Roads, Brockhurst / Ann's Hill Road Area, Gosport) (Prohibition of Waiting) Order 2020
The Hampshire (Various Roads, Cherque Way, B3333 Portsmouth Road and David Newberry Drive Area, Lee-on-the-Solent) (Prohibition of Waiting) Order 2017 (A983)
The Hampshire (St Vincent Road and San Diego Road, Gosport) (Prohibition of Waiting) Order 2016
The Hampshire (A32 Forton Road / Parham Road Area, Gosport) (Parking Places, Prohibition and Restriction of Waiting, Loading & Unloading and Bus Stops Clearway) Order 2016 (A974)
The Hampshire (B3333 Privett Road, Charlesbury Avenue and Oval Gardens, Gosport) (Prohibition of Waiting) Order 2016 (A975)
The Hampshire (Southcroft Road and Middlecroft Lane Area, Gosport) (Prohibition of Waiting) Order 2016
The Hampshire (Elmore Road Area, Gosport) (Prohibition of Waiting and Restricted Waiting) Order 2016
The Hampshire (Dock Road to Linden Grove Area, Gosport) (Prohibition of Waiting) Order 2016
The Hampshire (Hill Park Road, Virginia Park Road and Park Close, Gosport) (Prohibition of Waiting) Order 2016
The Hampshire (Various Roads, Camp Road Area, Gosport) (Prohibition and Restriction of Waiting) Order 2016
The Hampshire (Harbour Road, Mumby Road and Minnit Road, Gosport) (Parking Places and Prohibition and Restriction of Waiting) Order 2016
The Hampshire (Elson Lane, Elson Road, Ham Lane and Naish Drive, Gosport) (Prohibition of Waiting) Order 2015 (A942)
The Hampshire (Various Roads, Toronto Place Area, Gosport) (Prohibition of Waiting) Order 2015

REVOKED

THE HAMPSHIRE COUNTY COUNCIL PROHIBITION AND RESTRICTION OF WAITING AND PARKING PLACES MAP SCHEDULES

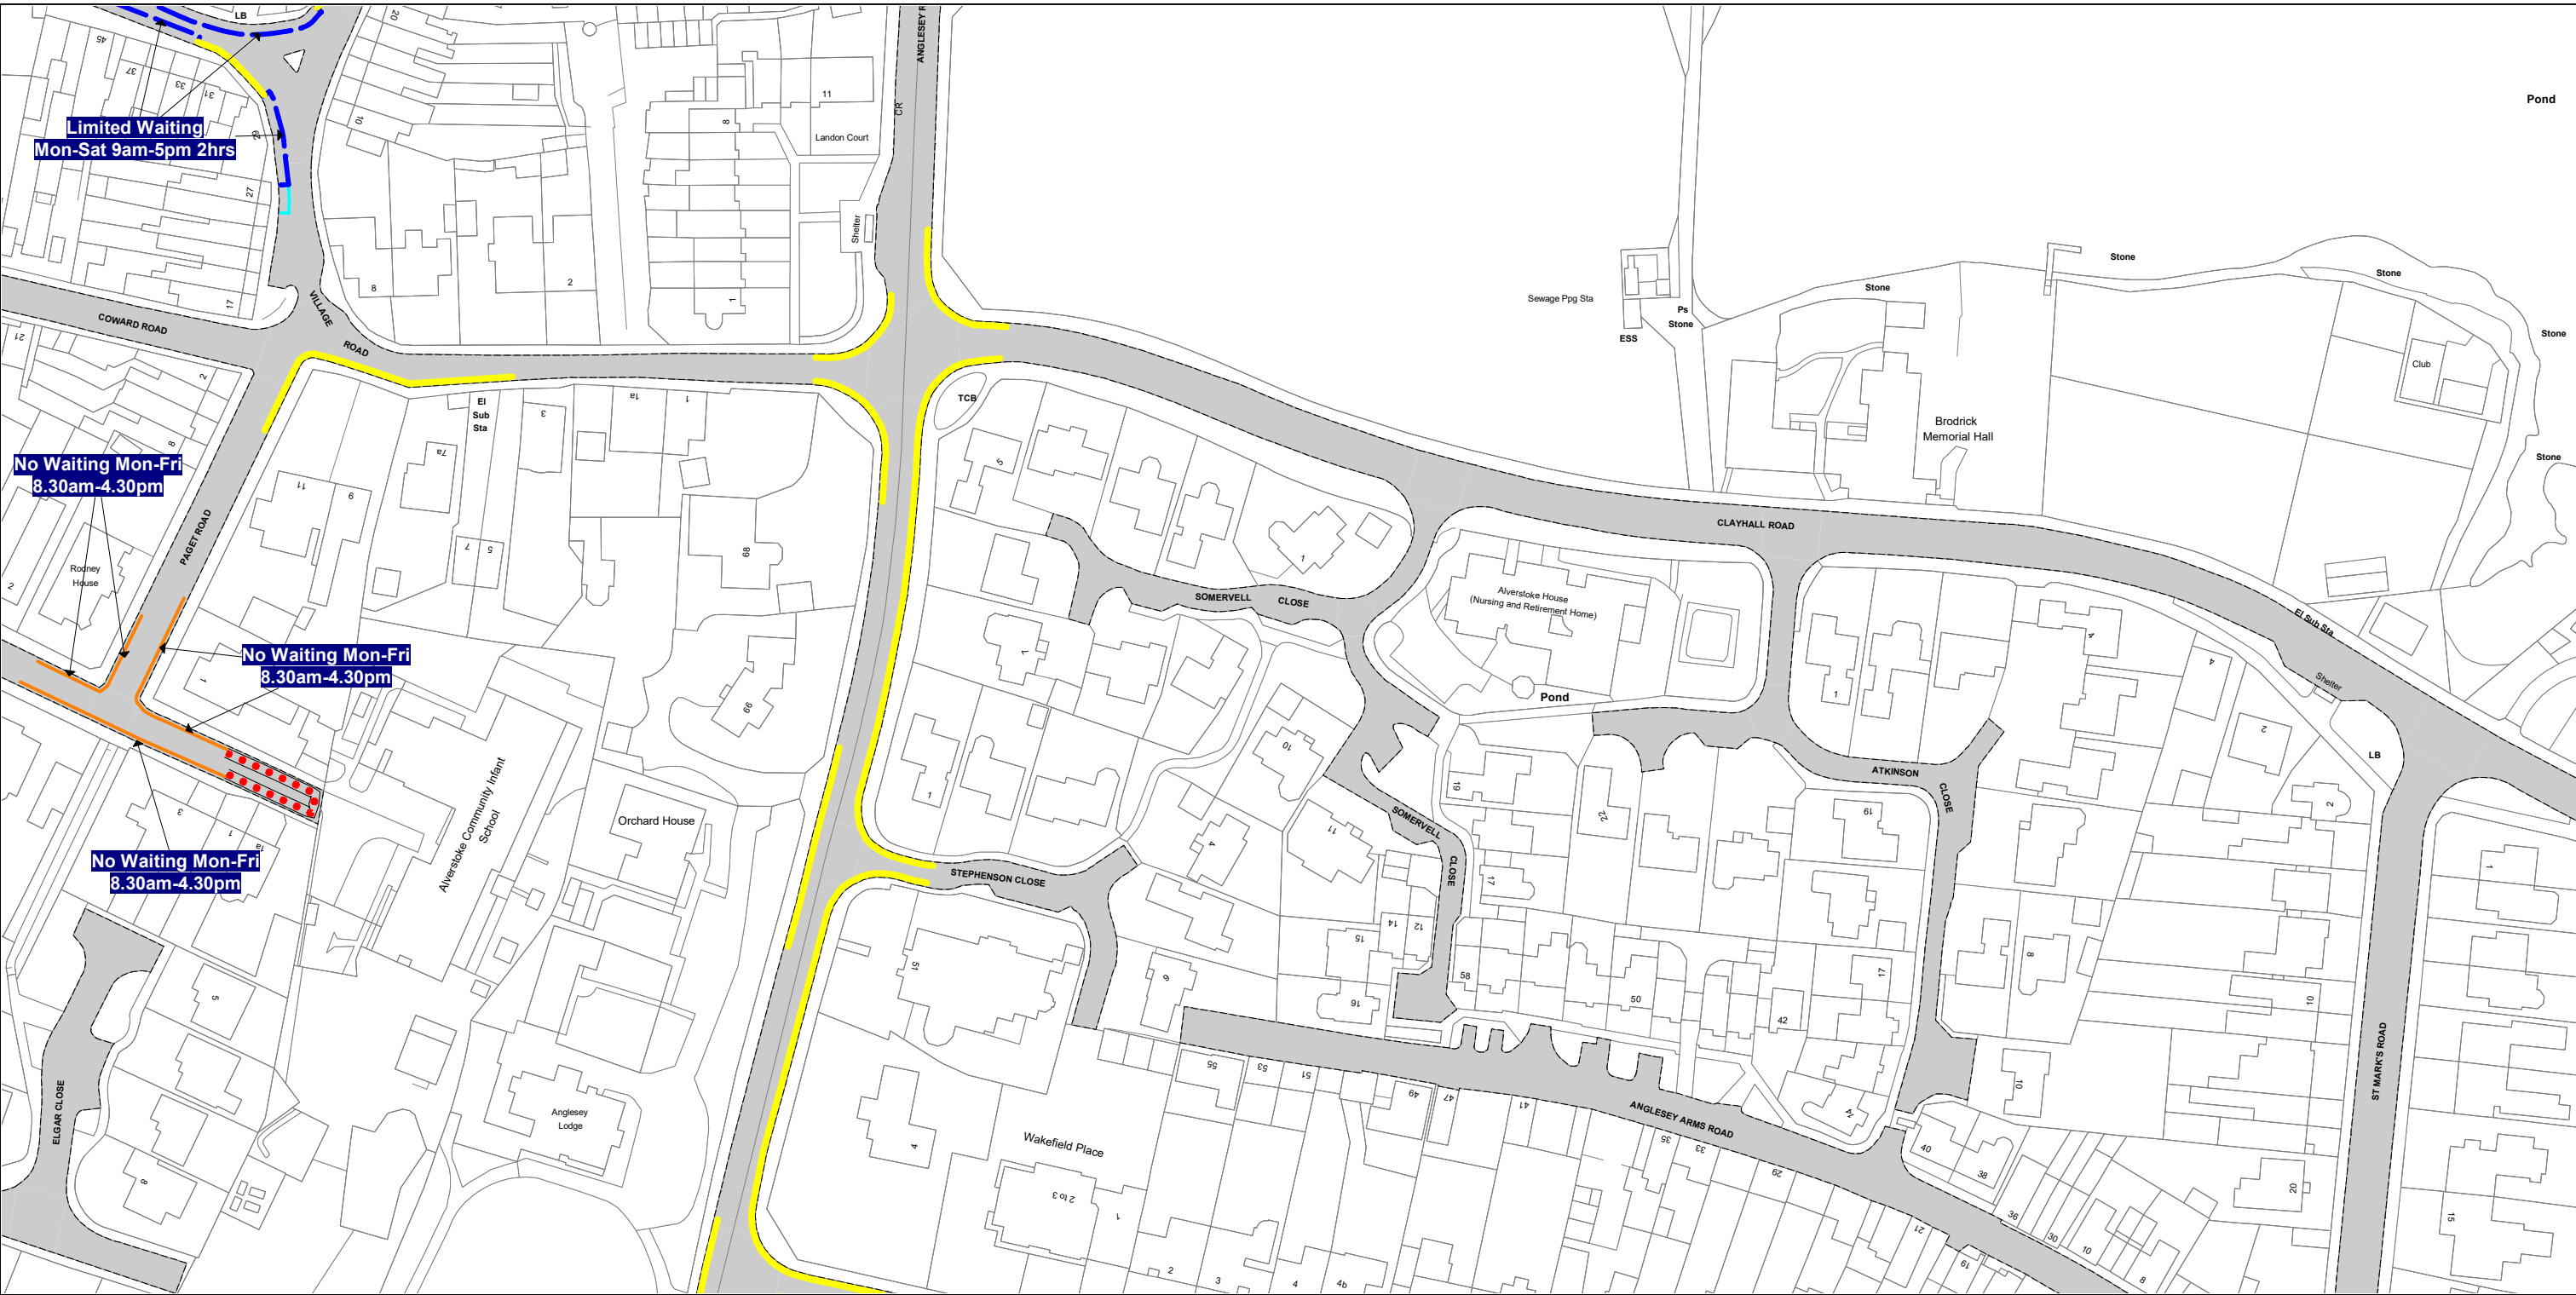


SCALE - 1 : 1250 at A3 size

This map is reproduced from Ordnance Survey material with the permission of Ordnance Survey on behalf of the Controller of Her Majesty's Stationery Office © Crown Copyright. Unauthorised reproduction infringes Crown copyright and may lead to prosecution or civil proceedings. Hampshire County Council Licence No: 100019180 2020



NOTE: SEE STATIC MAP SCHEDULES LEGEND FOR RESTRICTIONS DISPLAYED

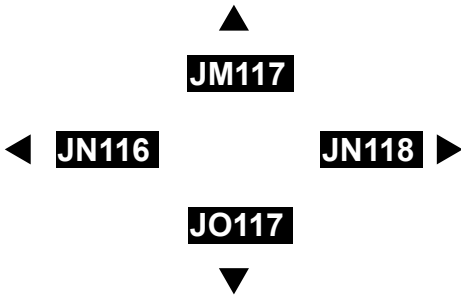

Status: CONFIRMED


Tile Reference: Tile Ref: JN117

Sheet Revision Number: 0

Sheet Active From: 18/07/2020


REVOKED

THE HAMPSHIRE COUNTY COUNCIL PROHIBITION AND RESTRICTION OF WAITING AND PARKING PLACES MAP SCHEDULES

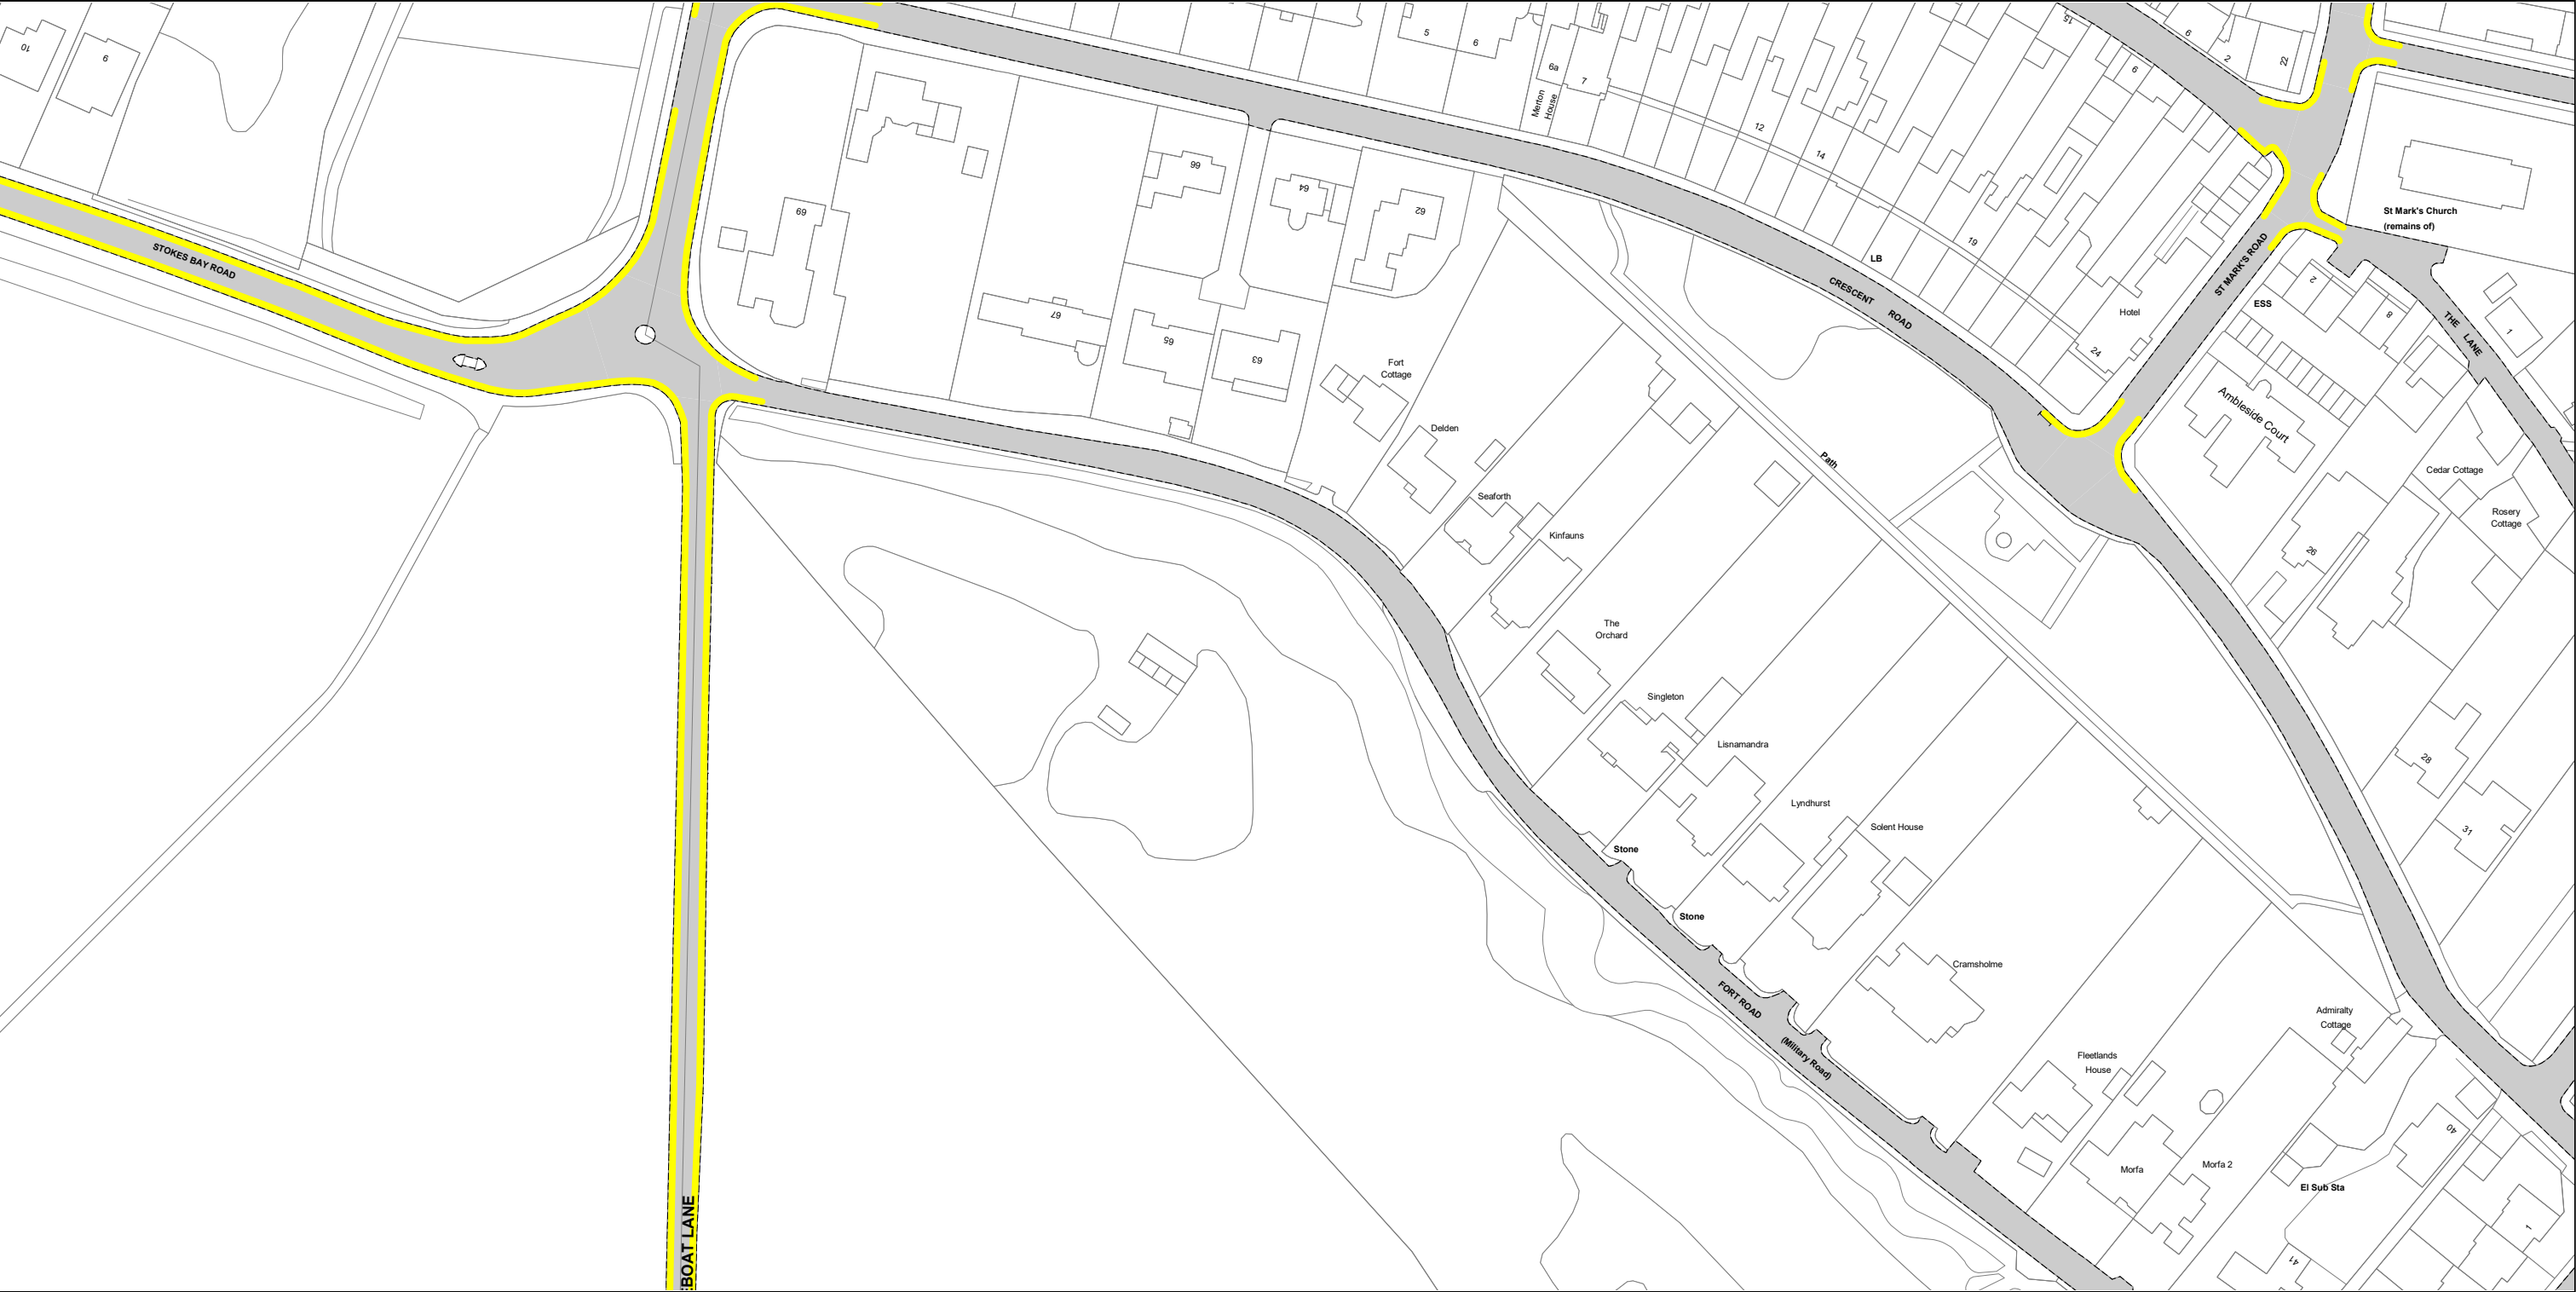


SCALE - 1 : 1250 at A3 size

This map is reproduced from Ordnance Survey material with the permission of Ordnance Survey on behalf of the Controller of Her Majesty's Stationery Office © Crown Copyright. Unauthorised reproduction infringes Crown copyright and may lead to prosecution or civil proceedings. Hampshire County Council Licence No: 100019180 2020

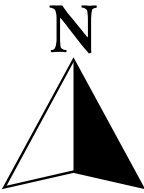

NOTE: SEE STATIC MAP SCHEDULES LEGEND FOR RESTRICTIONS DISPLAYED

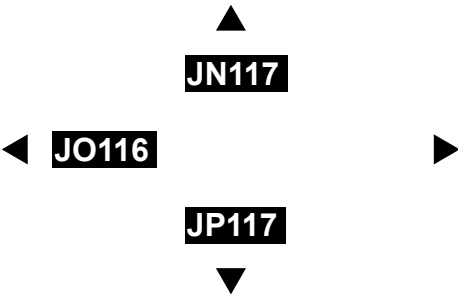

Status: CONFIRMED

Tile Reference: Tile Ref: JO117

Sheet Revision Number: 0

Sheet Active From: 18/07/2020