TRAFFIC ORDER PROPOSALS – PROHIBITION AND RESTRICTION OF WAITING ON HALTERWORTH LANE

NOTICE IS HEREBY GIVEN that Hampshire County Council ("the Council") proposes to make the above-mentioned Order, in exercise of its powers and duties under Sections 1, 2, 3, 4, 5, 32, 35, 45, 46, 47, 49, 51, 53 and 122 of the Road Traffic Regulation Act 1984 ("the Act"), Part IV of Schedule 9 to the Act, and of all other enabling powers, after consultation with the Chief Officer of Police in accordance with Part III of Schedule 9 to the Act and having discharged its duty under section 122 of the Act.

GENERAL NATURE AND EFFECTS OF THE ORDER: Will be to revoke, extend and introduce No Waiting at any Time restrictions and No Waiting Monday to Friday 8am-9am and 2pm-4pm restrictions on Halterworth Lane in Romsey according to the following schedule:

Revocations
No waiting Monday to Friday 8am to 9 am and 2pm to 4pm

Halterworth Lane, east, from a point 285 metres north of its junction with Botley Road to a point 36 metres further north.

Halterworth Lane, east, from a point 364 metres north of its junction with Botley Road to a point 37 metres further north.

Extensions

Halterworth Lane, east, from a point 148 metres north of its junction with Botley Road to a point 43 metres further north shall be extended north by 55 metres.

Halterworth Lane, east, from a point 219 metres north of its junction with Botley Road to a point 27 metres further north shall be moved northwards by 43 and extended 60 metres further north.

Halterworth Lane, east, from a point 439 metres north of its junction with Botley Road to a point 37 metres further north shall be extended north by 64 metres.

Implementations

Southern spine road access to development located 73 metres north of Benedict Close, both, between its junction with Halterworth Lane and a point 15 metres east thereof.

Northern spine road access to development, located 37 metres north of Saxon Way, both, between its junction with Halterworth Lane and a point 15 metres east thereof.

FURTHER DETAILS: A copy of this notice, the proposed order, a map showing the location and effect of the proposal, a statement of reasons and the order to be varied may be viewed at https://www.hants.gov.uk/community/publicnotices or inspected during the usual office hours at the following places:

(i) Romsey Library, Station Road, Romsey, SO51 8DN (Opening hours: Tuesday & Thursday – Saturday: 09.30 - 17.00; Monday: 09.30 - 13.30)
(ii) Test Valley Borough Council, Romsey Offices, Former Magistrates Court, Church Street, Romsey, SO51 8AQ (Opening hours: Monday – Thursday: 08.30 - 17.00; Friday: 08.30 - 16.30)
(iii) Hampshire County Council Headquarters, The Castle, Winchester, SO23 8UJ (Opening hours: Mondays to Thursdays 8.30 – 17.15; Fridays 8.30 – 16.45)
(iv) Copies of the draft order, plan and statement of reasons can also be obtained by e-mailing public.notices@hants.gov.uk or by writing to Traffic Orders Team, Safer Roads and Parking, Universal Services, 2nd Floor, Elizabeth II Court West, The Castle, Winchester SO23 8UD quoting reference: A2200/MJB

OBJECTIONS AND OTHER REPRESENTATIONS: All objections/other representations in respect of this proposal must be made in writing to The Castle, Winchester, SO23 8UD or email public.notices@hants.gov.uk quoting reference: A2200/MJB, by Friday 13th November 2026. All objections must state the grounds on which they are made. Under the requirements of current access to information

legislation, any statement you make to the Council in response to this Notice may be made available to the press and to the public, who would be entitled to take copies of it if they so wished.

TITLE: The order, if made, will be known as “The Hampshire (The Borough of Test Valley) (Prohibition and Restriction of Waiting and Parking Places) (Consolidation) Order 2021 (Variation No. 5) (Halterworth Lane) Order 2026”.

PATRICK BLOGG Director of Universal Services, The Castle, Winchester, SO23 8UD, email: public.notices@hants.gov.uk

THE HAMPSHIRE (THE BOROUGH OF TEST VALLEY) (PROHIBITION AND RESTRICTION OF WAITING AND PARKING PLACES) (CONSOLIDATION) ORDER 2021 (VARIATION NO. 5) (HALTERWORTH LANE) ORDER 2026

Statement of Reasons

Test Valley Borough Council has considered this proposal as part of planning application 24/00174/OUTS for new accesses to a housing development north of Halterworth School.

New parking restrictions are proposed on Halterworth Lane at the new junctions and pedestrian crossings to improve compliance and reduce the need for enforcement visits. Any loss of parking is expected to be balanced by additional on-street visitor parking within the new development. This will provide a convenient alternative for parents, supported by the School and the County Council's School Travel Planning team through the 'park and stride' initiative.

HAMPSHIRE COUNTY COUNCIL

ROAD TRAFFIC REGULATION ACT 1984

THE HAMPSHIRE (THE BOROUGH OF TEST VALLEY) (PROHIBITION AND RESTRICTION OF WAITING AND PARKING PLACES) (CONSOLIDATION) ORDER 2021 (VARIATION NO. 5) (HALTERWORTH LANE) ORDER 2026

Hampshire County Council in exercise of its powers and duties under Sections 1, 2, 3, 4, 5, 32, 35, 45, 46, 47, 49, 51, 53 and 122 of the Road Traffic Regulation Act 1984 ("the Act"), Part IV of Schedule 9 to the Act, and of all other enabling powers, and after consultation with the Chief Officer of Police in accordance with Part III of Schedule 9 to the Act, hereby makes the following Order:

1. In this Order:
   "The Principal Order" means "The Hampshire (The Borough of Test Valley) (Prohibition and Restriction of Waiting and Parking Places) Consolidation Order 2021."

2. Article 6 of The Principal Order shall have effect as though plans: GA71 and GB71 attached thereto are replaced by plans: ZA71, GA71 and GB71 attached hereto.

3. The Principal Order shall be revoked to the extent specified in the Schedule to this Order

4. This Order shall come into operation on the 2026 and may be cited as "The Hampshire (The Borough of Test Valley) (Prohibition and Restriction of Waiting and Parking Places) (Consolidation) Order 2021 (Variation No. 5) (Halterworth Lane) Order 2026".

GIVEN this day of 2026

THE COMMON SEAL of HAMPSHIRE)
COUNTY COUNCIL was hereunto affixed)
In the presence of:)

Authorised Signatory

SCHEDULE

Revocations

Plan Number	Superseded No.	Revision No.
FZ71	-	0
GA71	0	1
GB71	0	1

DO NOT SCALE OFF THIS DRAWING

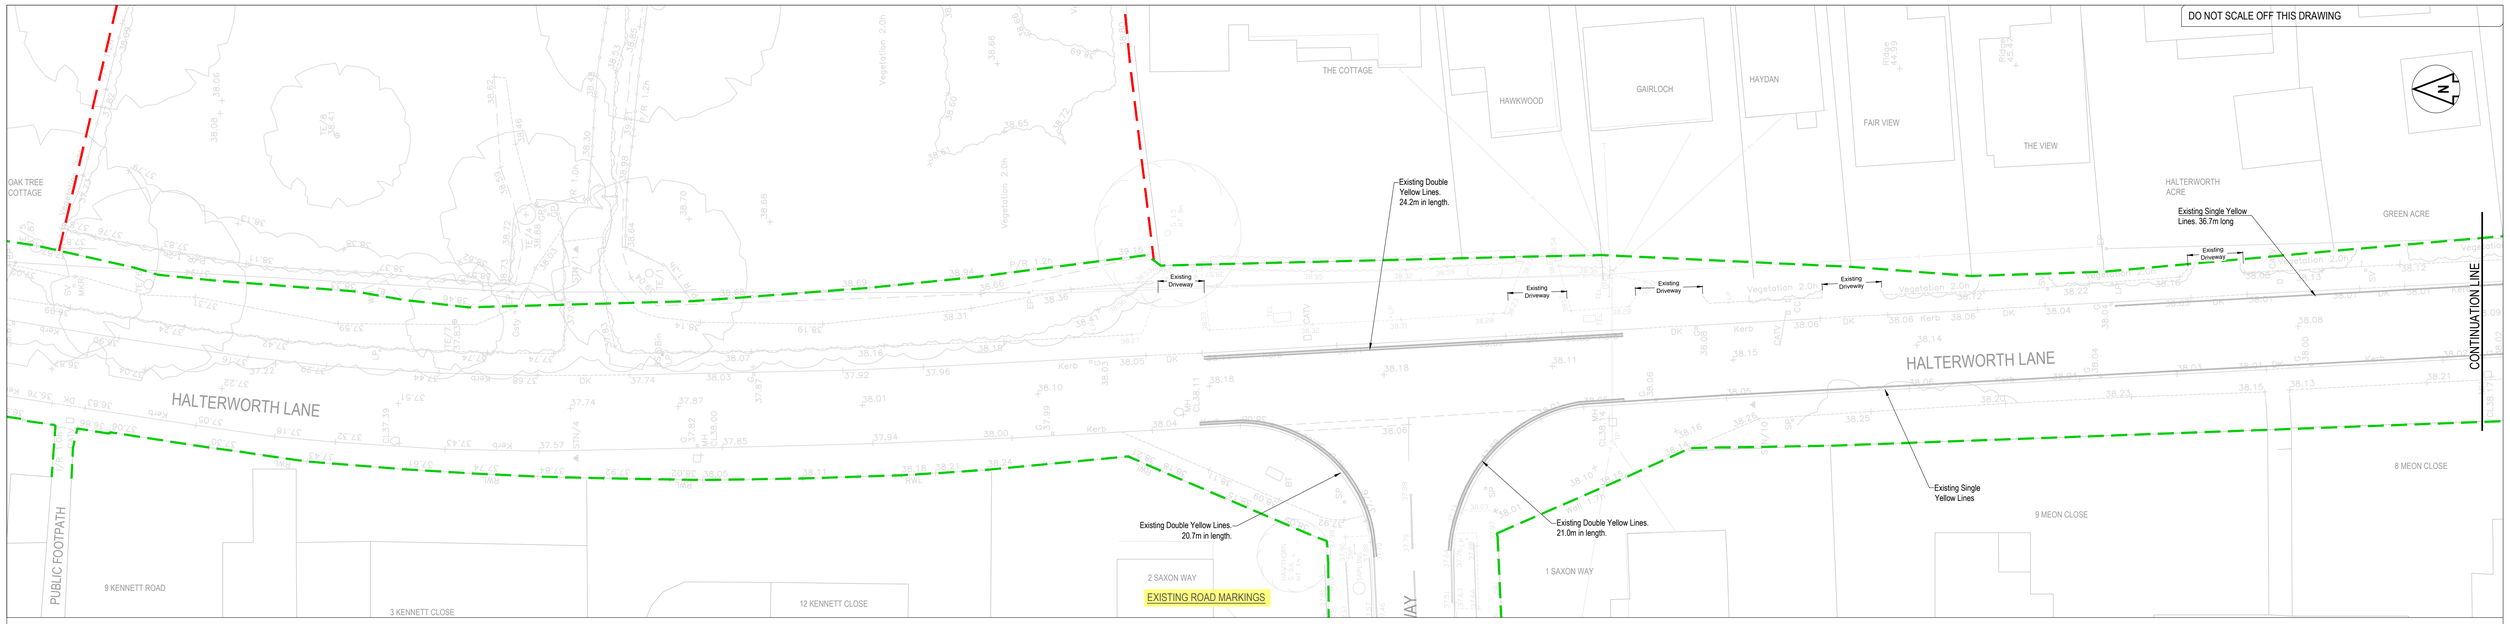

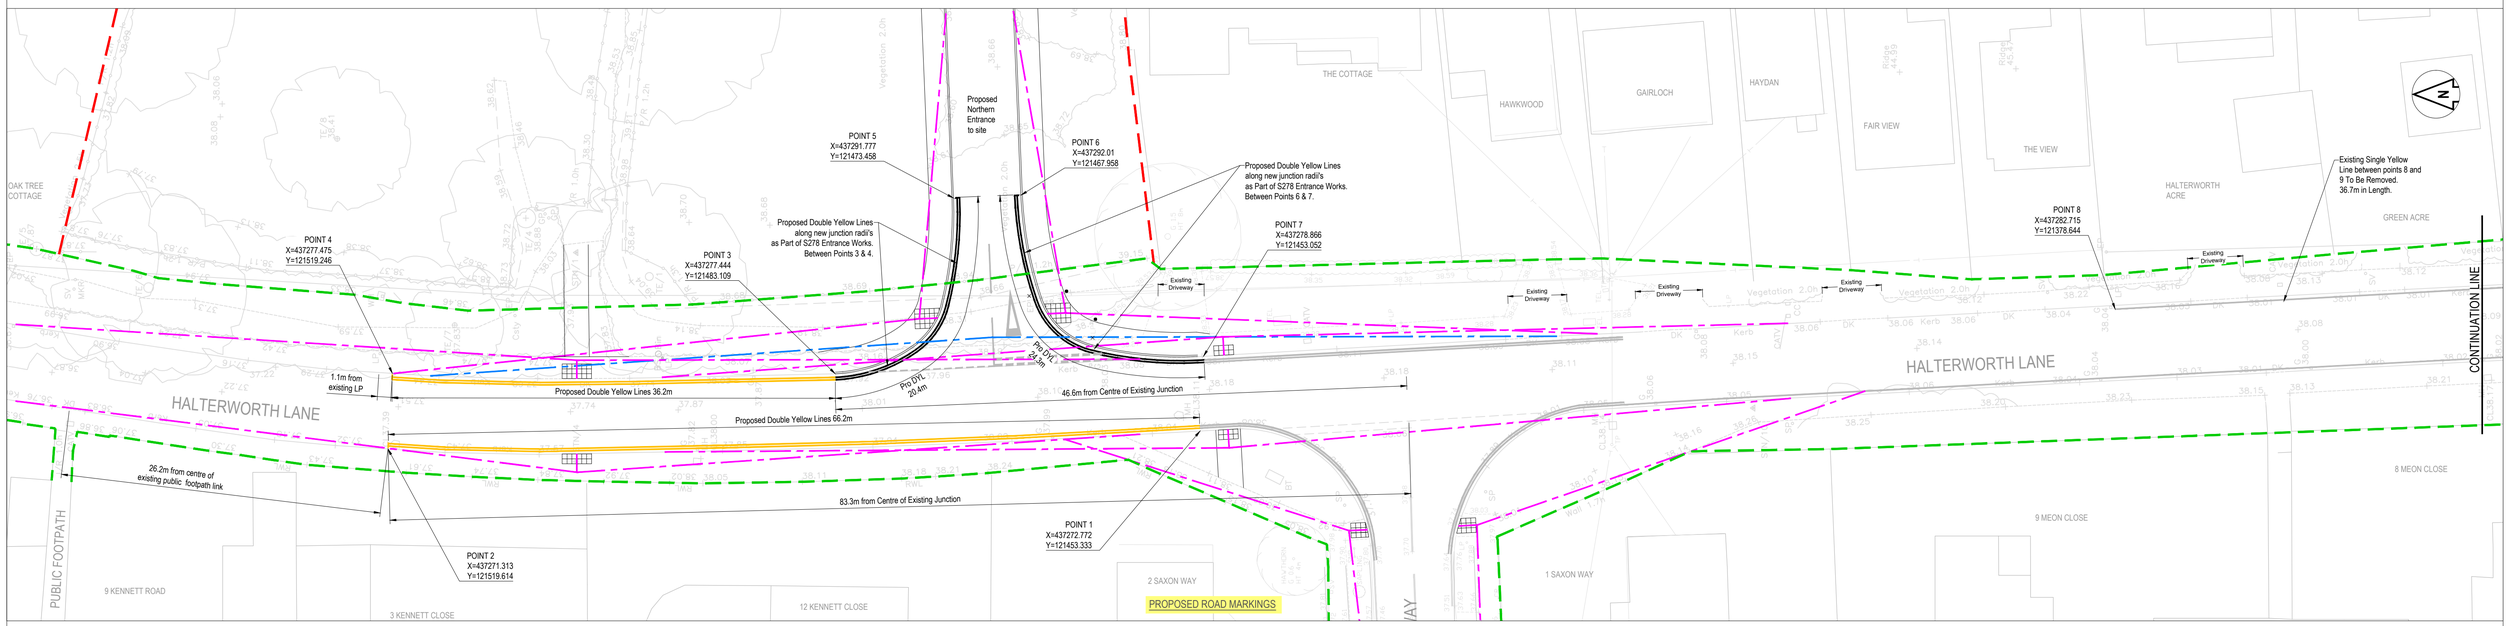

KEY - GENERAL ARRANGEMENT

- Site Boundary
- Highway Boundary
- Proposed Double Yellow Lining as part of TRO
- Proposed Double Yellow Lining around New Site entrance Radii's'. To be part of S278 works and not TRO
- Existing Road Markings
- Proposed Junction Visibility Splays
- Proposed Pedestrian Crossing Visibility Splays
- Proposed Tactile Paving Crossing

Scale 1:250 @ A1 - 1:500 @ A3

5m 0 5m 10m 15m 20m 25m

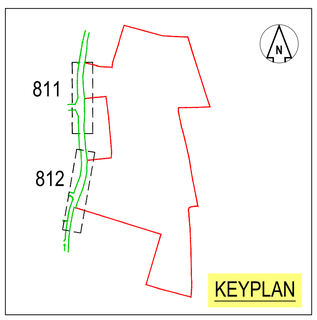

GENERAL NOTES:

1. All dimensions to be checked on site. All details and dimensions relating to sub-Contractors work must be checked and agreed between the sub-Contractor or supplier and the general Contractor.
2. This drawing is to be read in conjunction with all relevant Architect's and Engineer's drawings and specification.
3. The main Contractor is responsible for ensuring the stability of the structure whilst the works are in progress.
4. Any information given regarding existing underground services is given in good faith after consultation with the relevant authority. No liability is accepted by the Consultant and the main Contractor is responsible for obtaining and checking all information and taking due care and attention whilst undertaking the works.

CDM 2015 RESIDUAL RISKS

1. All areas of live traffic and pedestrian movements shall be subject to appropriate traffic management barriers and signs.
2. Access points onto live public highway.
3. Unauthorised access to the site must be prevented at all times
4. Existing road drainage to be maintained.
5. Be aware of possible live drainage flows and foul effluent during construction. The Contractor shall assess and implement a safe working system and equipment (PPE) as necessary.

The above residual risks are for non-standard hazards. It is assumed that a competent contractor familiar with the construction of this type of work will be appointed who will be aware of the standard hazards.

Rev	Comment	By	Chkd	Appr	Date
A03	VIEW EXTENDED TO SHOW EXISTING SINGLE YELLOW LINES TO BE REMOVED	PR	PR	SB	07/08/2026
A02	KEY AND PLAN UPDATED	NS	PR	PR	09/07/2026
A01	ISSUED FOR APPROVAL	NS	PR	PR	28/05/2026

Revision History

APPROVAL

BELLWAY WESSEX

robert west. proesgroup
1 Paris Garden
London
SE1 8ND
t: 0203 773 7880
www.robertwest.co.uk

Project

HALTERWORTH LANE
ROMSEY

Drawing Title

TRO SCHEME PLAN
NORTHERN JUNCTION

RWCL Internal Register reference: 5968 - 004

Scales @ A1

811 - A03

© Robert West Consulting 2019. All rights reserved

DO NOT SCALE OFF THIS DRAWING

KEY - GENERAL ARRANGEMENT

- Site Boundary
- Highway Boundary
- Proposed Double Yellow Lining as part of TRO
- Proposed Double Yellow Lining around New Site entrance Radii's'. To be part of S278 works and not TRO
- Existing Road Markings
- Proposed Junction Visibility Splays
- Proposed Pedestrian Crossing Visibility Splays
- Proposed Tactile Paving Crossing

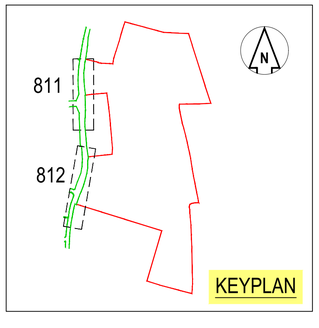

GENERAL NOTES:

1. All dimensions to be checked on site. All details and dimensions relating to sub-Contractors work must be checked and agreed between the sub-Contractor or supplier and the general Contractor.
2. This drawing is to be read in conjunction with all relevant Architect's and Engineer's drawings and specification.
3. The main Contractor is responsible for ensuring the stability of the structure whilst the works are in progress.
4. Any information given regarding existing underground services is given in good faith after consultation with the relevant authority. No liability is accepted by the Consultant and the main Contractor is responsible for obtaining and checking all information and taking due care and attention whilst undertaking the works.

CDM 2015 RESIDUAL RISKS

1. All areas of live traffic and pedestrian movements shall be subject to appropriate traffic management barriers and signs.
2. Access points onto live public highway.
3. Unauthorised access to the site must be prevented at all times
4. Existing road drainage to be maintained.
5. Be aware of possible live drainage flows and foul effluent during construction. The Contractor shall assess and implement a safe working system and equipment (PPE) as necessary.

The above residual risks are for non-standard hazards. It is assumed that a competent contractor familiar with the construction of this type of work will be appointed who will be aware of the standard hazards.

Scale 1:250 @ A1 - 1:500 @ A3

5m 0 5m 10m 15m 20m 25m

Rev	Comment	By	Chkd	Appr	Date
A03	VIEW EXTENDED TO SHOW EXISTING SINGLE YELLOW LINES TO BE REMOVED	PR	PR	SB	07/08/2026
A02	KEY AND PLAN UPDATED	NS	PR	PR	09/07/2026
A01	ISSUED FOR APPROVAL	NS	PR	PR	28/05/2026

Revision History

APPROVAL

BELLWAY WESSEX

robert west. proesgroup
1 Paris Garden
London
SE1 8ND
t: 0203 773 7880
www.robertwest.co.uk

Project

HALTERWORTH LANE
ROMSEY

Drawing Title

TRO SCHEME PLAN
SOUTHERN JUNCTION

RWCL Internal Register reference: 5968 - 004

Scales @ A1

812 - A03

© Robert West Consulting 2019. All rights reserved

To Be Inserted

THE HAMPSHIRE COUNTY COUNCIL PROHIBITION AND RESTRICTION OF WAITING AND PARKING PLACES MAP SCHEDULES

SCALE - 1 : 1250 at A3 size

This map is reproduced from Ordnance Survey material with the permission of Ordnance Survey on behalf of the Controller of His Majesty's Stationery Office © Crown Copyright. Unauthorised reproduction infringes Crown copyright and may lead to prosecution or civil proceedings. Hampshire County Council Licence No: 100019180 2026

NOTE: SEE STATIC MAP SCHEDULES LEGEND FOR RESTRICTIONS DISPLAYED

N W E S

Hampshire County Council

FY71

FZ70

GA71

Status:

Tile Reference: Tile Ref: FZ71

Sheet Revision Number: DRAFT

Sheet Active From:

To Be Inserted

THE HAMPSHIRE COUNTY COUNCIL PROHIBITION AND RESTRICTION OF WAITING AND PARKING PLACES MAP SCHEDULES

SCALE - 1 : 1250 at A3 size

This map is reproduced from Ordnance Survey material with the permission of Ordnance Survey on behalf of the Controller of His Majesty's Stationery Office © Crown Copyright. Unauthorised reproduction infringes Crown copyright and may lead to prosecution or civil proceedings. Hampshire County Council Licence No: 100019180 2026

NOTE: SEE STATIC MAP SCHEDULES LEGEND FOR RESTRICTIONS DISPLAYED

N W E S

Hampshire County Council

FZ71
GA70
GB71

Status:

Tile Reference: Tile Ref: GA71

Sheet Revision Number: DRAFT

Sheet Active From:

To Be Inserted

THE HAMPSHIRE COUNTY COUNCIL PROHIBITION AND RESTRICTION OF WAITING AND PARKING PLACES MAP SCHEDULES

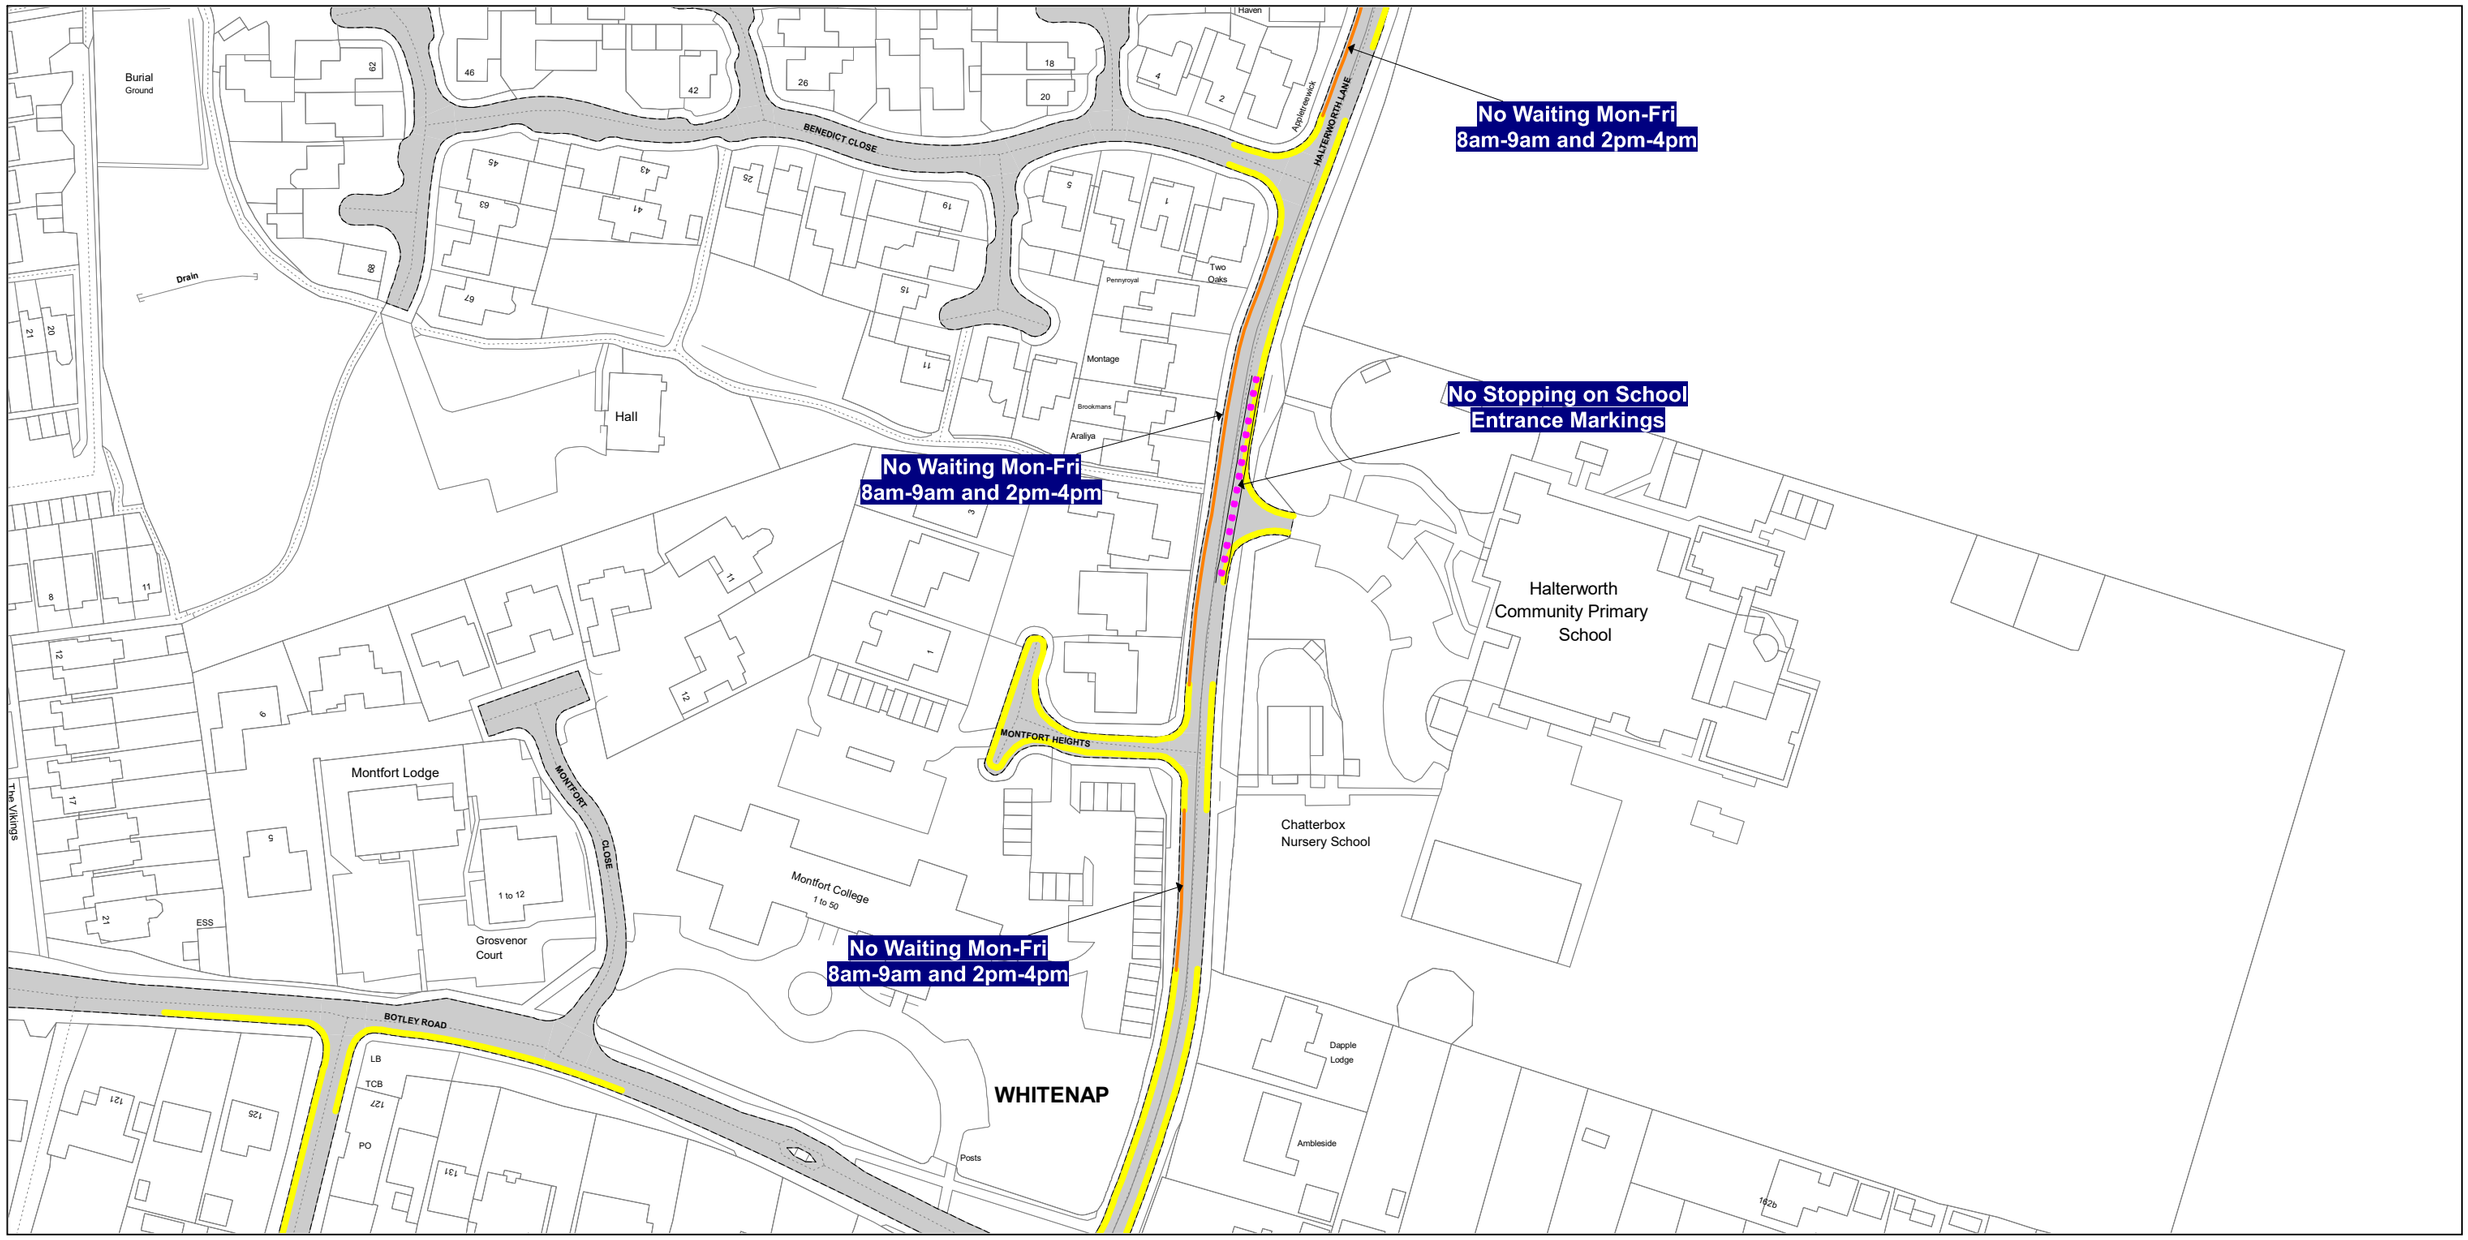

SCALE - 1 : 1250 at A3 size

This map is reproduced from Ordnance Survey material with the permission of Ordnance Survey on behalf of the Controller of His Majesty's Stationery Office © Crown Copyright. Unauthorised reproduction infringes Crown copyright and may lead to prosecution or civil proceedings. Hampshire County Council Licence No: 100019180 2026

NOTE: SEE STATIC MAP SCHEDULES LEGEND FOR RESTRICTIONS DISPLAYED

N W E S

Hampshire County Council

GA71

GB70

GC71

Status:

Tile Reference: Tile Ref: GB71

Sheet Revision Number: DRAFT

Sheet Active From:

To Be Revoked

THE HAMPSHIRE COUNTY COUNCIL PROHIBITION AND RESTRICTION OF WAITING AND PARKING PLACES MAP SCHEDULES

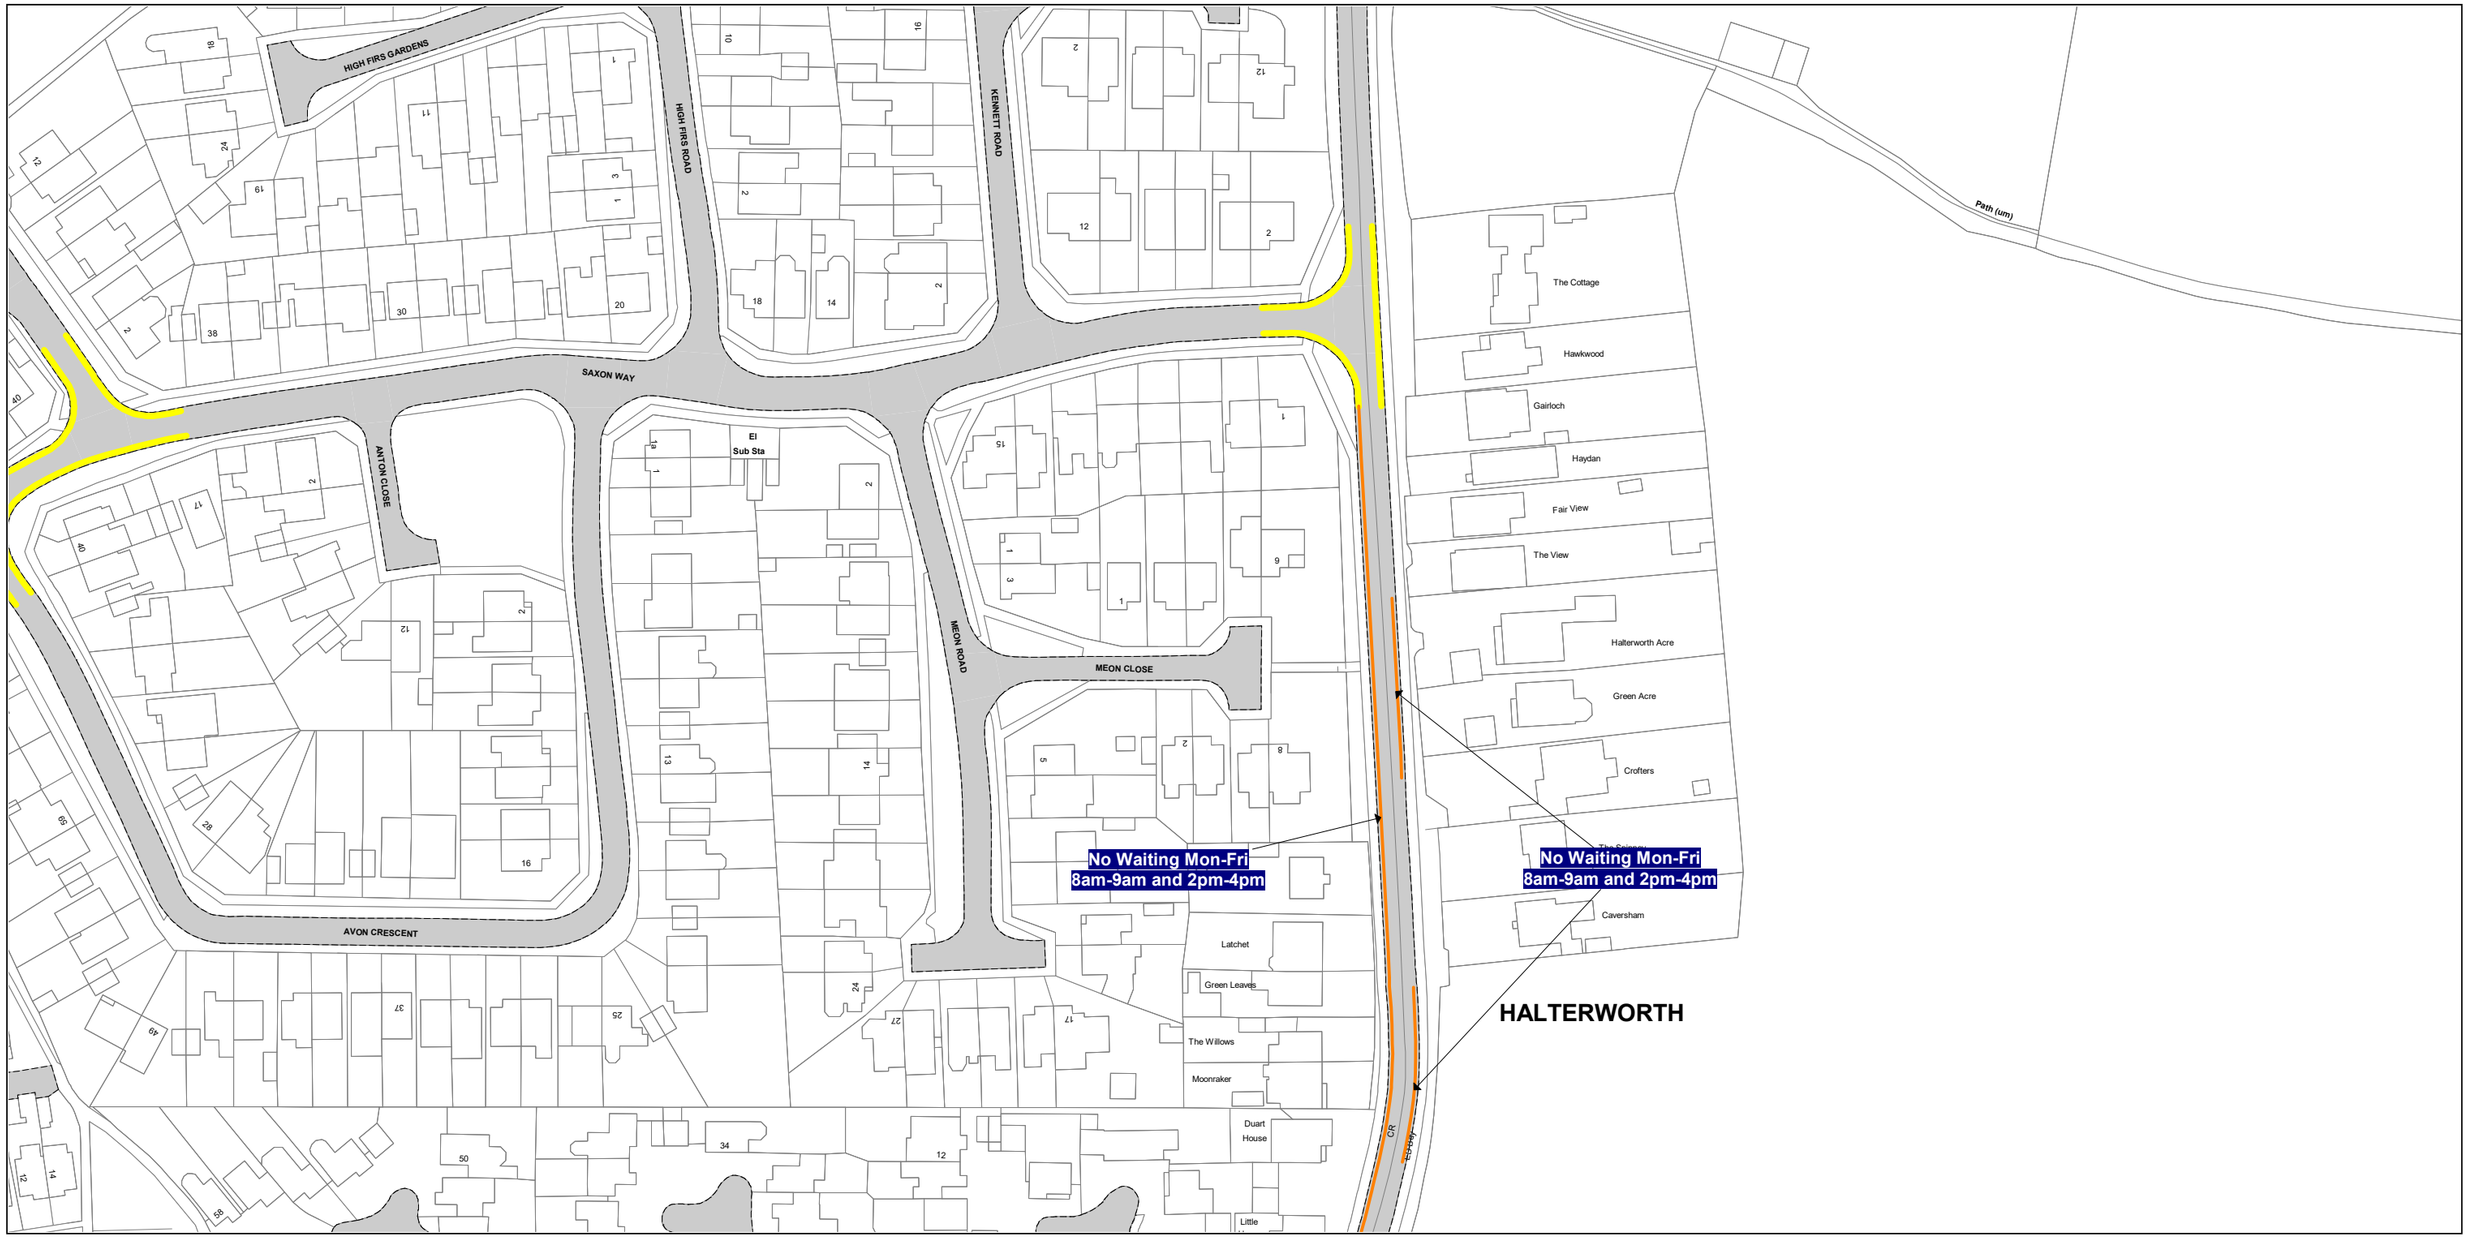

SCALE - 1 : 1250 at A3 size

This map is reproduced from Ordnance Survey material with the permission of Ordnance Survey on behalf of the Controller of Her Majesty's Stationery Office © Crown Copyright. Unauthorised reproduction infringes Crown copyright and may lead to prosecution or civil proceedings. Hampshire County Council Licence No: 100019180 2021

NOTE: SEE STATIC MAP SCHEDULES LEGEND FOR RESTRICTIONS DISPLAYED

N

Hampshire County Council

GA70

GB71

Status: CONFIRMED

Tile Reference: Tile Ref: GA71

Sheet Revision Number: 0

Sheet Active From: 30/08/2021

To Be Revoked

THE HAMPSHIRE COUNTY COUNCIL PROHIBITION AND RESTRICTION OF WAITING AND PARKING PLACES MAP SCHEDULES

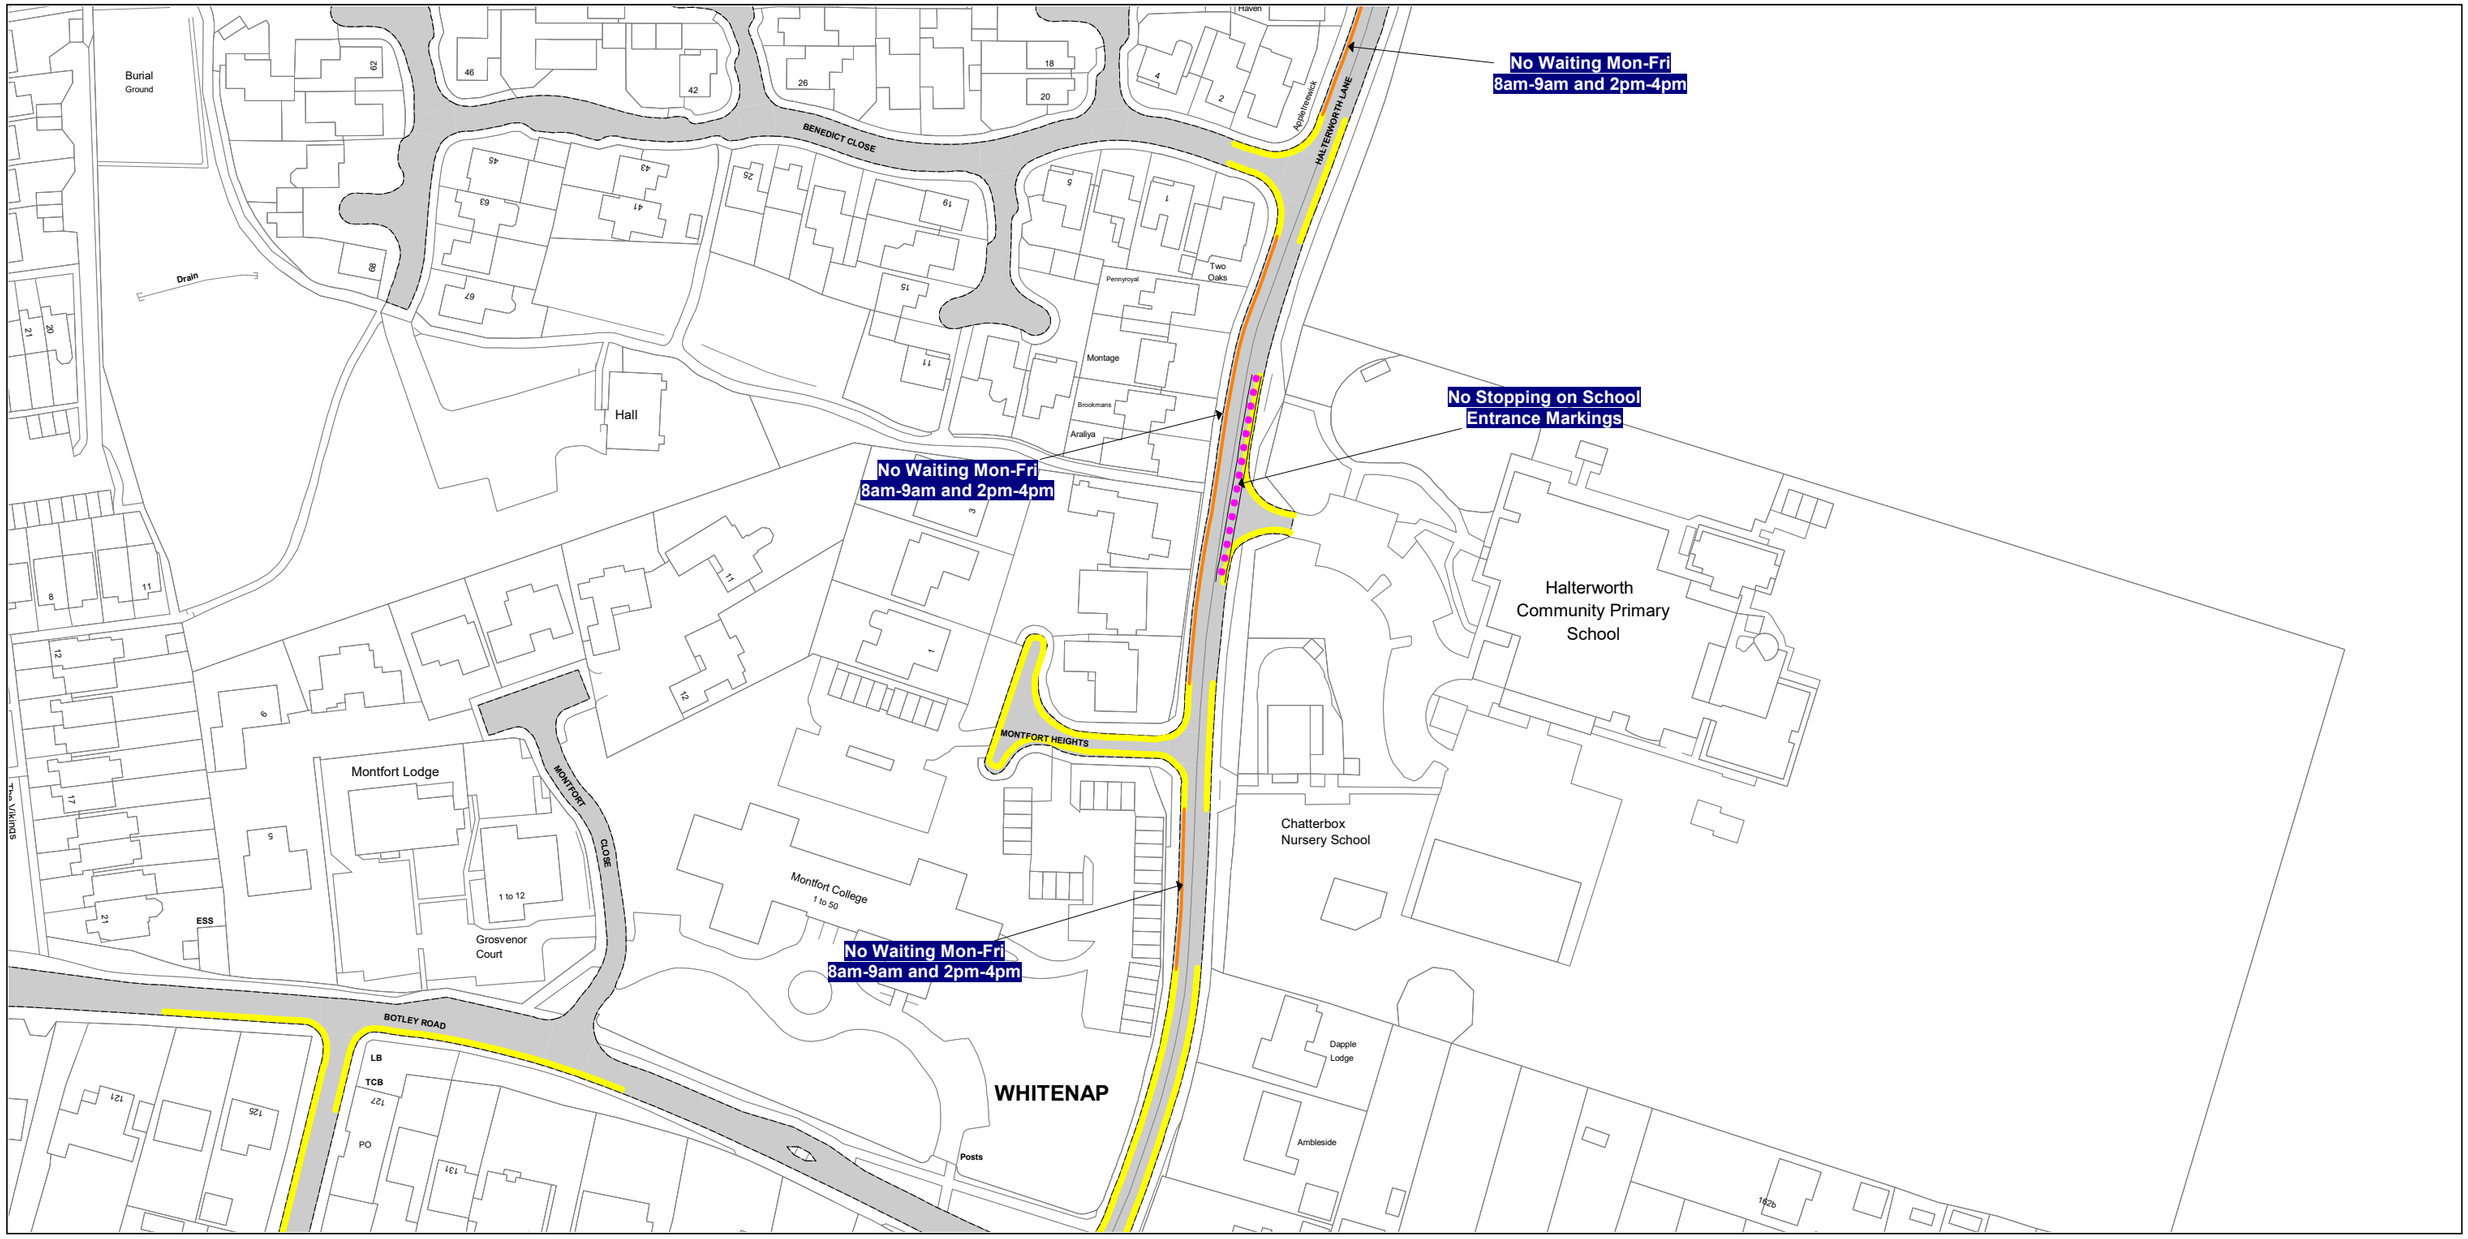

SCALE - 1 : 1250 at A3 size

This map is reproduced from Ordnance Survey material with the permission of Ordnance Survey on behalf of the Controller of Her Majesty's Stationery Office © Crown Copyright. Unauthorised reproduction infringes Crown copyright and may lead to prosecution or civil proceedings. Hampshire County Council Licence No: 100019180 2021

NOTE: SEE STATIC MAP SCHEDULES LEGEND FOR RESTRICTIONS DISPLAYED

N

Hampshire County Council

GA71

GB70

GC71

Status: CONFIRMED

Tile Reference: Tile Ref: GB71

Sheet Revision Number: 0

Sheet Active From: 30/08/2021