THE HAMPSHIRE (BASINGSTOKE AND DEANE) (PROHIBITION AND RESTRICTION OF WAITING AND LOADING AND PARKING PLACES) (CONSOLIDATION) ORDER 2026 (VARIATION NO. 6) (BISHOPSWOODS SCHOOLS) ORDER 2026

NOTICE IS HEREBY GIVEN that Hampshire County Council made the above-mentioned Order on Tuesday 13th October 2026, in exercise of its powers and duties under Sections 1, 2, 3, 4, 5, 32, 35, 45, 46, 47, 49, 51, 53 and 122 of the Road Traffic Regulation Act 1984 ("the Act"), Part IV of Schedule 9 of the Act and of all other enabling powers, after consultation with the Chief Officer of Police in accordance with Part III of Schedule 9 of the Act, and having discharged its duty under section 122 of the Act.

GENERAL NATURE AND EFFECTS OF THE ORDER: Will be to revoke the existing "Disabled Badge Holders Only" restriction outside numbers 25-28 Maple Grove, Tadley and to introduce Prohibition of Waiting restrictions along on Barlows Road and Elmhurst as outlined in the following schedules:

No waiting at any time

Road	*Side*	*Length*
Barlows Road	South	Between a points 11 metres south-west of the access to the Bishopswood Schools and a point 15 metres south-west thereof.
Barlows Road	East	Between a point 8 metres north-east of the access to the Bishopswood Schools and a point 8 metres north-east thereof.
Elmshurst	North	Between a point opposite the northern boundary of Number 21 and a point 26 metres north-east thereof.

DATE OF OPERATION: The order will come into force on Saturday 31st October 2026.

FURTHER DETAILS: A copy of this notice, the proposed order, a map showing the location and effect of the proposal, a statement of reasons and the order to be varied / part-revoked may be viewed at https://www.hants.gov.uk/community/publicnotices/?typeid=5 or inspected during the usual office hours at the following places:

(i) Tadley Library, Mulfords Hill , Tadley, Basingstoke, RG26 3JE (Opening hours: Monday & Thursday – Saturday: 09.30 – 17.00; Tuesday: 09.30 – 13.00)

(ii) Deanes Reception Civic Offices, London Road, Basingstoke, RG21 4AH (Opening hours: Monday – Friday: 08.30 – 16.30

(iii) Hampshire County Council Headquarters, The Castle, Winchester, SO23 8UJ (Opening hours: Mondays to Thursdays 8.30 – 5.15; Fridays 8.30 – 4.45)

(iv) Copies of the order as made, plan and statement of reasons can also be obtained by e-mailing public.notices@hants.gov.uk or by writing to Traffic Orders Team, Safer Roads and Parking, Universal Services, 2nd Floor, Elizabeth II Court West, The Castle, Winchester SO23 8UD quoting reference: A2114e/MJB

APPLICATION TO THE HIGH COURT: Any person desiring to question the validity of the Order or of any of its provisions on the grounds that it is not within the relevant powers of the Act, or that any of the relevant requirements of the Act or of any relevant instrument made thereunder has not been complied with in relation to the Order may, by Tuesday 24th November 2026 make application for the purpose to the High Court.

PATRICK BLOGG Director of Universal Services, The Castle, Winchester, SO23 8UD

THE HAMPSHIRE (BASINGSTOKE AND DEANE) (PROHIBITION AND RESTRICTION OF WAITING AND LOADING AND PARKING PLACES) (CONSOLIDATION) ORDER 2021 (VARIATION NO. 19) (BISHOPSWOODS SCHOOLS) ORDER 2025

Statement of Reasons

The proposed No Waiting at Any Time restrictions aim to improve road safety in the vicinity of Bishopswood Infant and Junior Schools, particularly where there may be child pedestrians present. These areas include the uncontrolled crossing points outside the schools, and a nearby turning head at the end of a residential cul-de-sac.

The Disabled Badge Holders Only bay on Maple Grove is no longer required and is therefore proposed to be revoked to bring the on-street restrictions up to date.

HAMPSHIRE COUNTY COUNCIL

ROAD TRAFFIC REGULATION ACT 1984

THE HAMPSHIRE (BASINGSTOKE AND DEANE) (PROHIBITION AND RESTRICTION OF WAITING AND LOADING AND PARKING PLACES) (CONSOLIDATION) ORDER 2021 (VARIATION NO. 19) (BISHOPSWOODS SCHOOLS) ORDER 2026

Hampshire County Council in exercise of its powers and duties under Sections 1, 2, 3, 4, 5, 32, 35, 45, 46, 47, 49, 51, 53 and 122 of the Act, Part IV of Schedule 9 to the Act, and of all other enabling powers, and after consultation with the Chief Officer of Police in accordance with Part III of Schedule 9 to the Act, hereby makes the following Order:

1. In this Order:
"The Principal Order" means The Basingstoke and Deane Borough Council (Prohibition and Restriction of Waiting and Loading and Parking Places) (Consolidation) Order 2021.

2. Article 6 of The Principal Order shall have effect as though plans: AR13 attached thereto are replaced by plans: V116 attached hereto.

3. The Map Schedules of The Principal Order shall have effect as though plans AR12 were revoked insofar as they relate to that "Disabled Badge Holders Only" Parking Bay at Maple Grove at a point 55 metres south-west of its junction with Swains Close.


4. The Principal Order shall be revoked to the extent specified in the Schedule to this Order.

5. This Order shall come into operation on the Saturday 31st October 2026 and may be cited as "The Hampshire (Basingstoke and Deane) (Prohibition and Restriction of Waiting and Loading and Parking Places) (Consolidation) Order 2021 (Variation No. 19) (Bishopswoods Schools) Order 2026".

GIVEN this Tuesday 13th day of October 2026

THE COMMON SEAL of HAMPSHIRE)
COUNTY COUNCIL was hereunto affixed)
In the presence of:)

Authorised Signatory

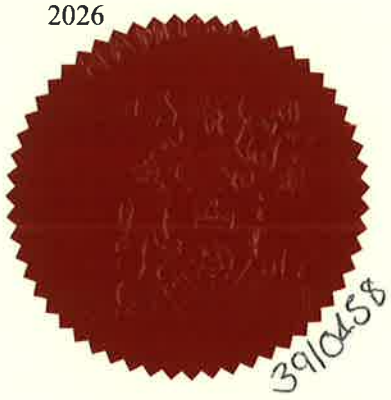


SCHEDULE

Revocations

Plan Number	Superseded No.	Revision No.
AR13 > V116	0	0

To Be Inserted

THE HAMPSHIRE COUNTY COUNCIL PROHIBITION AND RESTRICTION OF WAITING AND PARKING PLACES MAP SCHEDULES

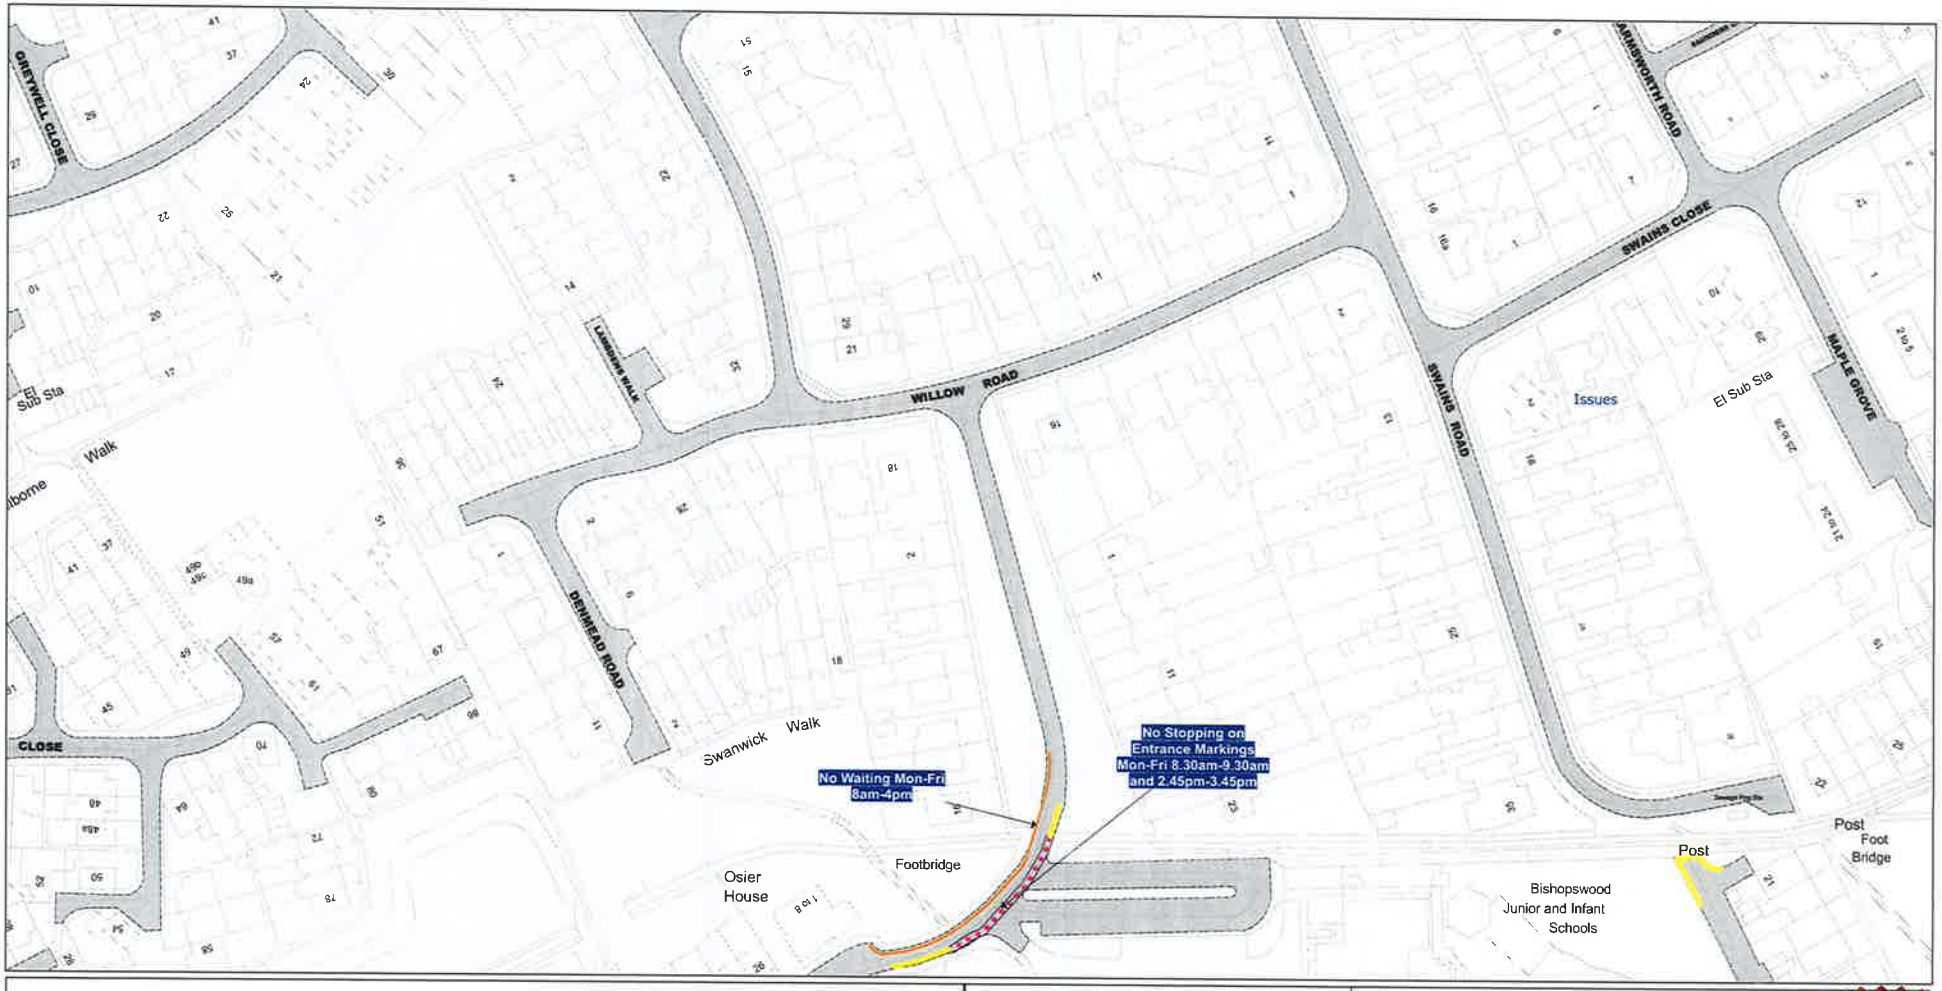

SCALE - 1 : 1250 at A3 size

This map is reproduced from Ordnance Survey material with the permission of Ordnance Survey on behalf of the Controller of Her Majesty's Stationery Office © Crown Copyright. Unauthorised reproduction infringes Crown copyright and may lead to prosecution or civil proceedings. Hampshire County Council Licence No: 100019180 2025

NOTE: SEE STATIC MAP SCHEDULES LEGEND FOR RESTRICTIONS DISPLAYED

N W E S

Hampshire County Council

U116

W116

Status: PROPOSED


Tile Reference: Tile Ref: V116

Sheet Revision Number: 0

Sheet Active From: 01/07/2025

3C/10458

To Be Inserted

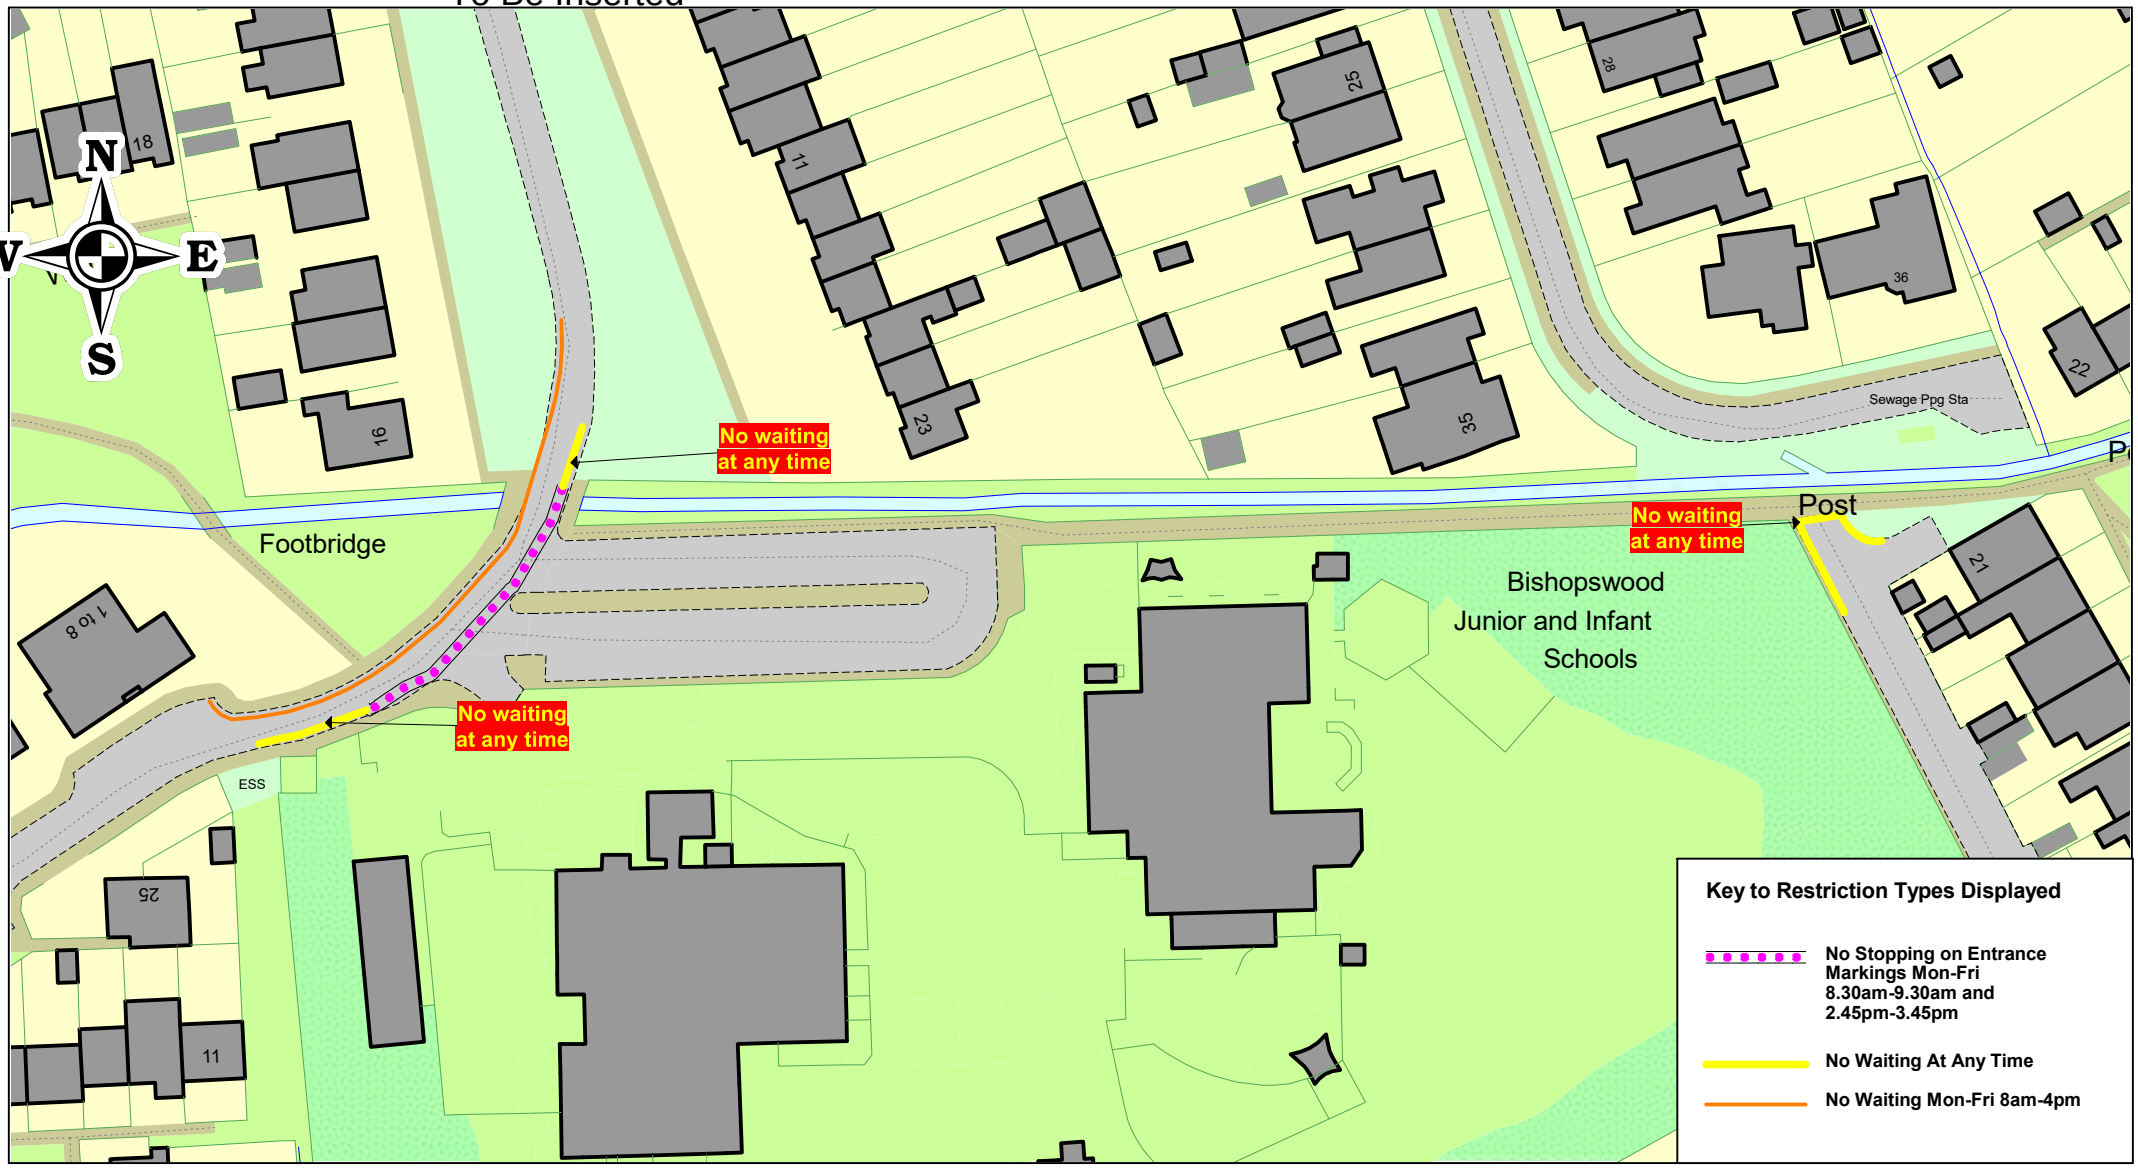

Hampshire County Council

TNB040 - Bishopswood Schools - TRO Proposals

© Crown copyright. All rights reserved
Hampshire County Council
Licence No. 100019180 2025

SCALE	1 : 1000
DATE	01/07/2025
DRAWING No.	TNB040/BWS/GB/002
DRAWN BY	GB

To Be Inserted




This map is reproduced from Ordnance Survey material with the permission of Ordnance Survey on behalf of the Controller of Her Majesty's Stationery Office © Crown Copyright. Unauthorised reproduction infringes Crown copyright and may lead to prosecution or civil proceedings. Hampshire County Council Licence No: 100019180 2025

Hampshire County Council

DRAWING TITLE	TNB040 - TRO Revocations
SCALE	1 : 750
DATE	06/05/2025
DRAWING No.	TNB040/GB/RVC
DRAWN BY	GB

To Be Inserted

THE HAMPSHIRE COUNTY COUNCIL PROHIBITION AND RESTRICTION OF WAITING AND PARKING PLACES MAP SCHEDULES

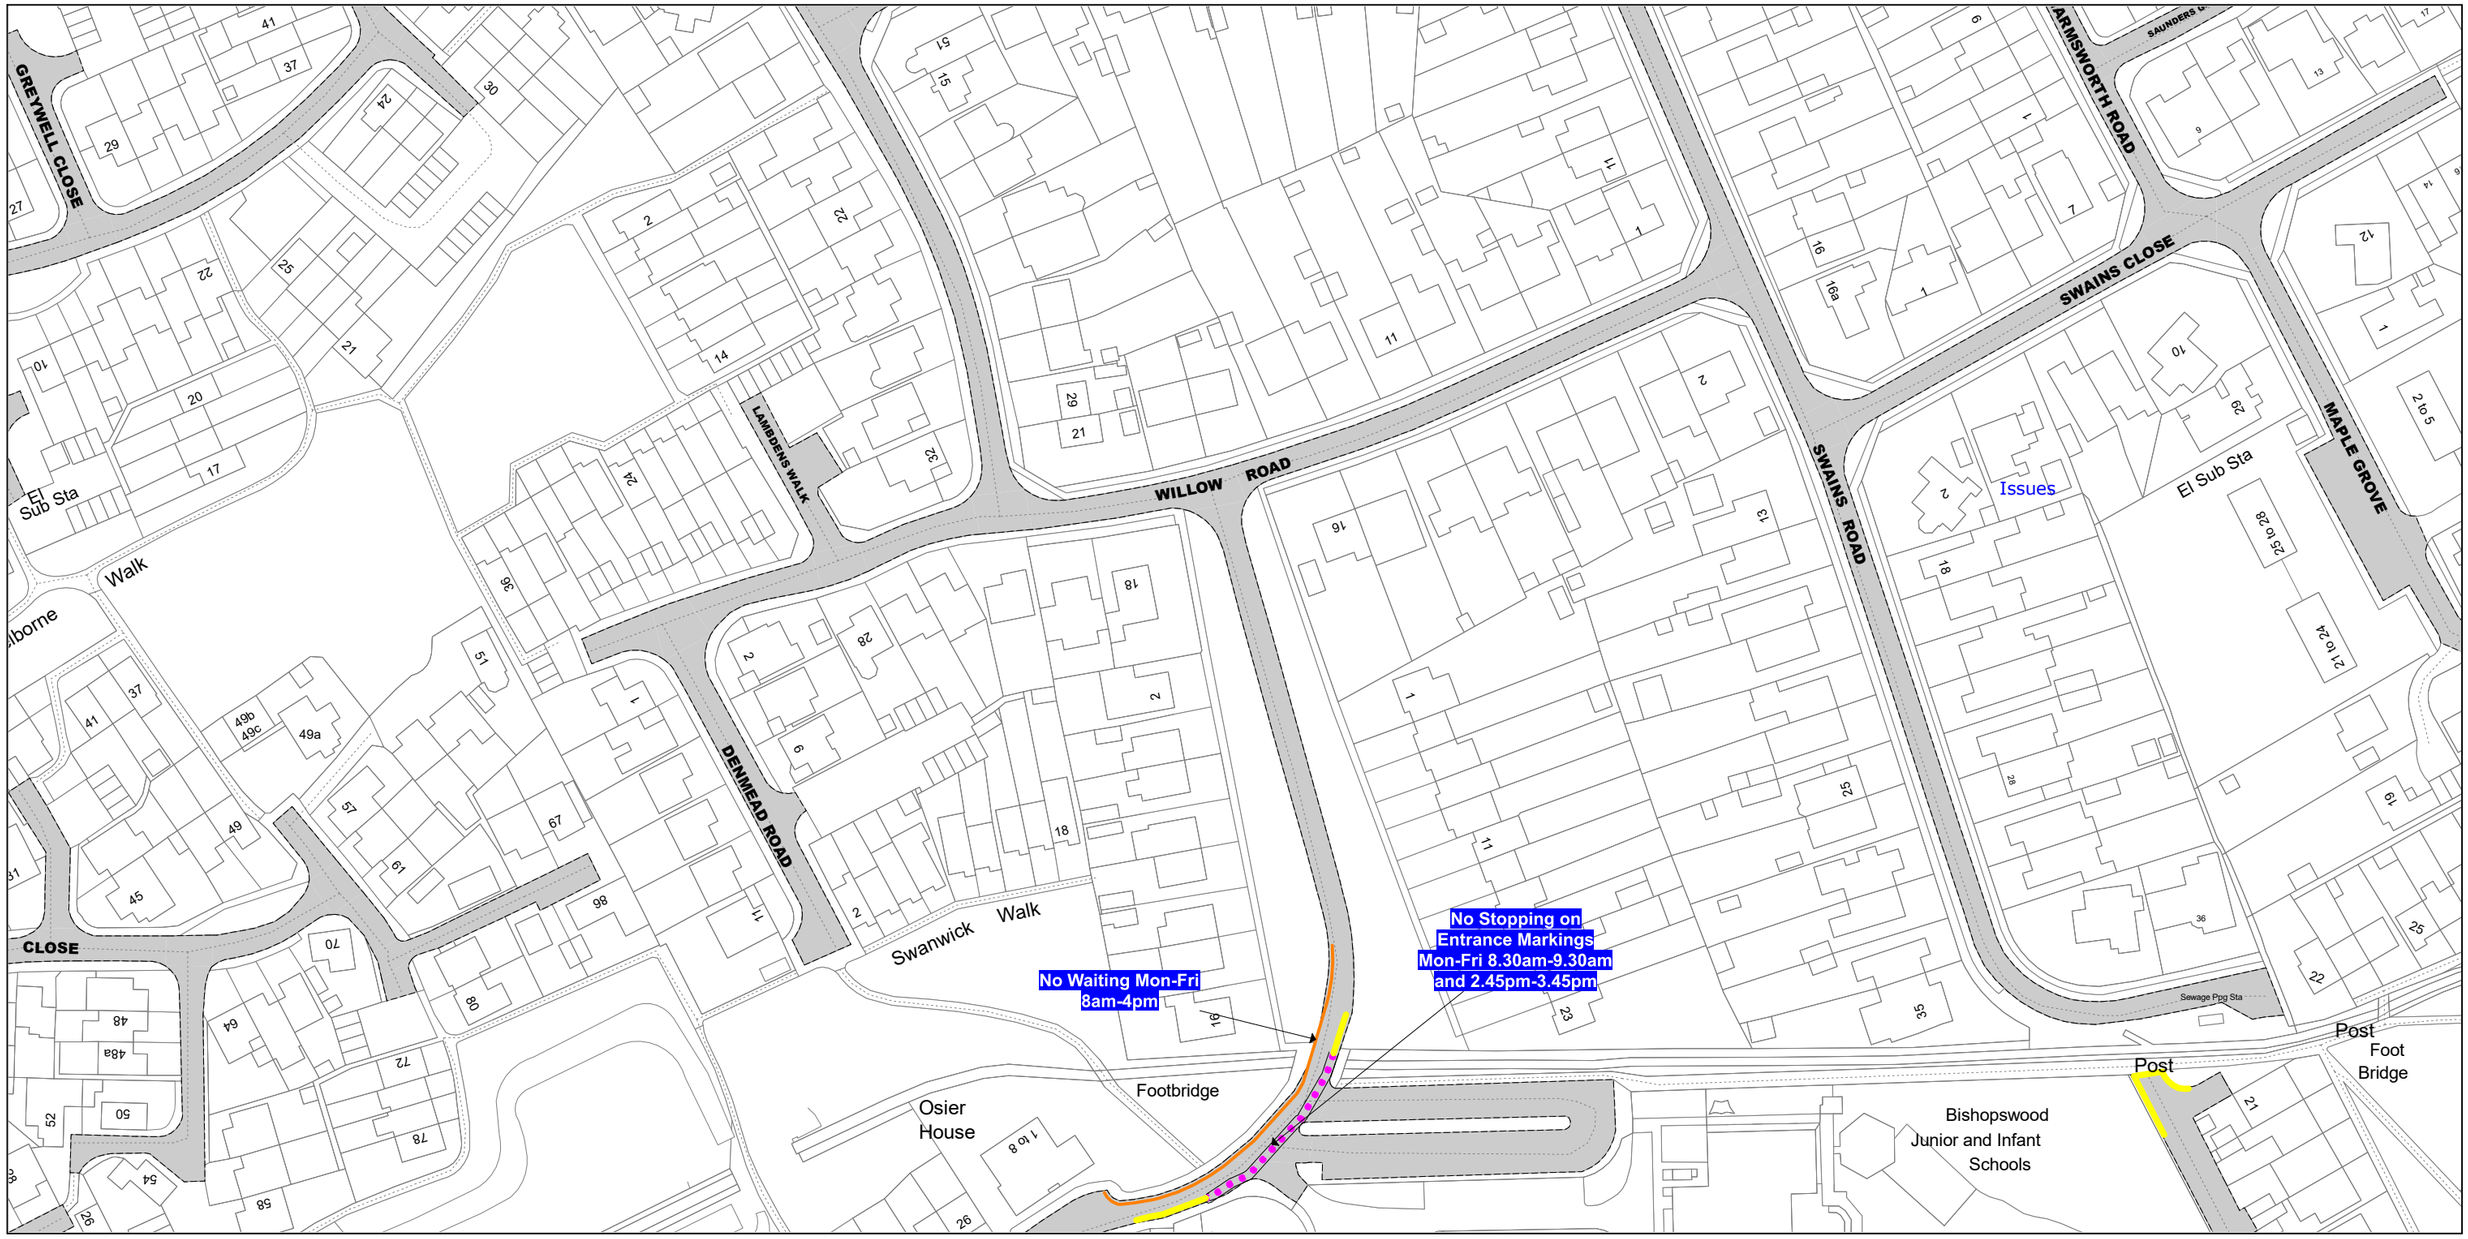

SCALE - 1 : 1250 at A3 size

This map is reproduced from Ordnance Survey material with the permission of Ordnance Survey on behalf of the Controller of Her Majesty's Stationery Office © Crown Copyright. Unauthorised reproduction infringes Crown copyright and may lead to prosecution or civil proceedings. Hampshire County Council Licence No: 100019180 2025

NOTE: SEE STATIC MAP SCHEDULES LEGEND FOR RESTRICTIONS DISPLAYED

N W E S

Hampshire County Council

U116

W116

Status: PROPOSED

Tile Reference: Tile Ref: V116

Sheet Revision Number: 0


Sheet Active From: 01/07/2025

Plan No: AR12

To Be Amended

AR 11 Click for adjoining map

PLAN REVISION NUMBER - 0
ACTIVE FROM - 7 August 2021

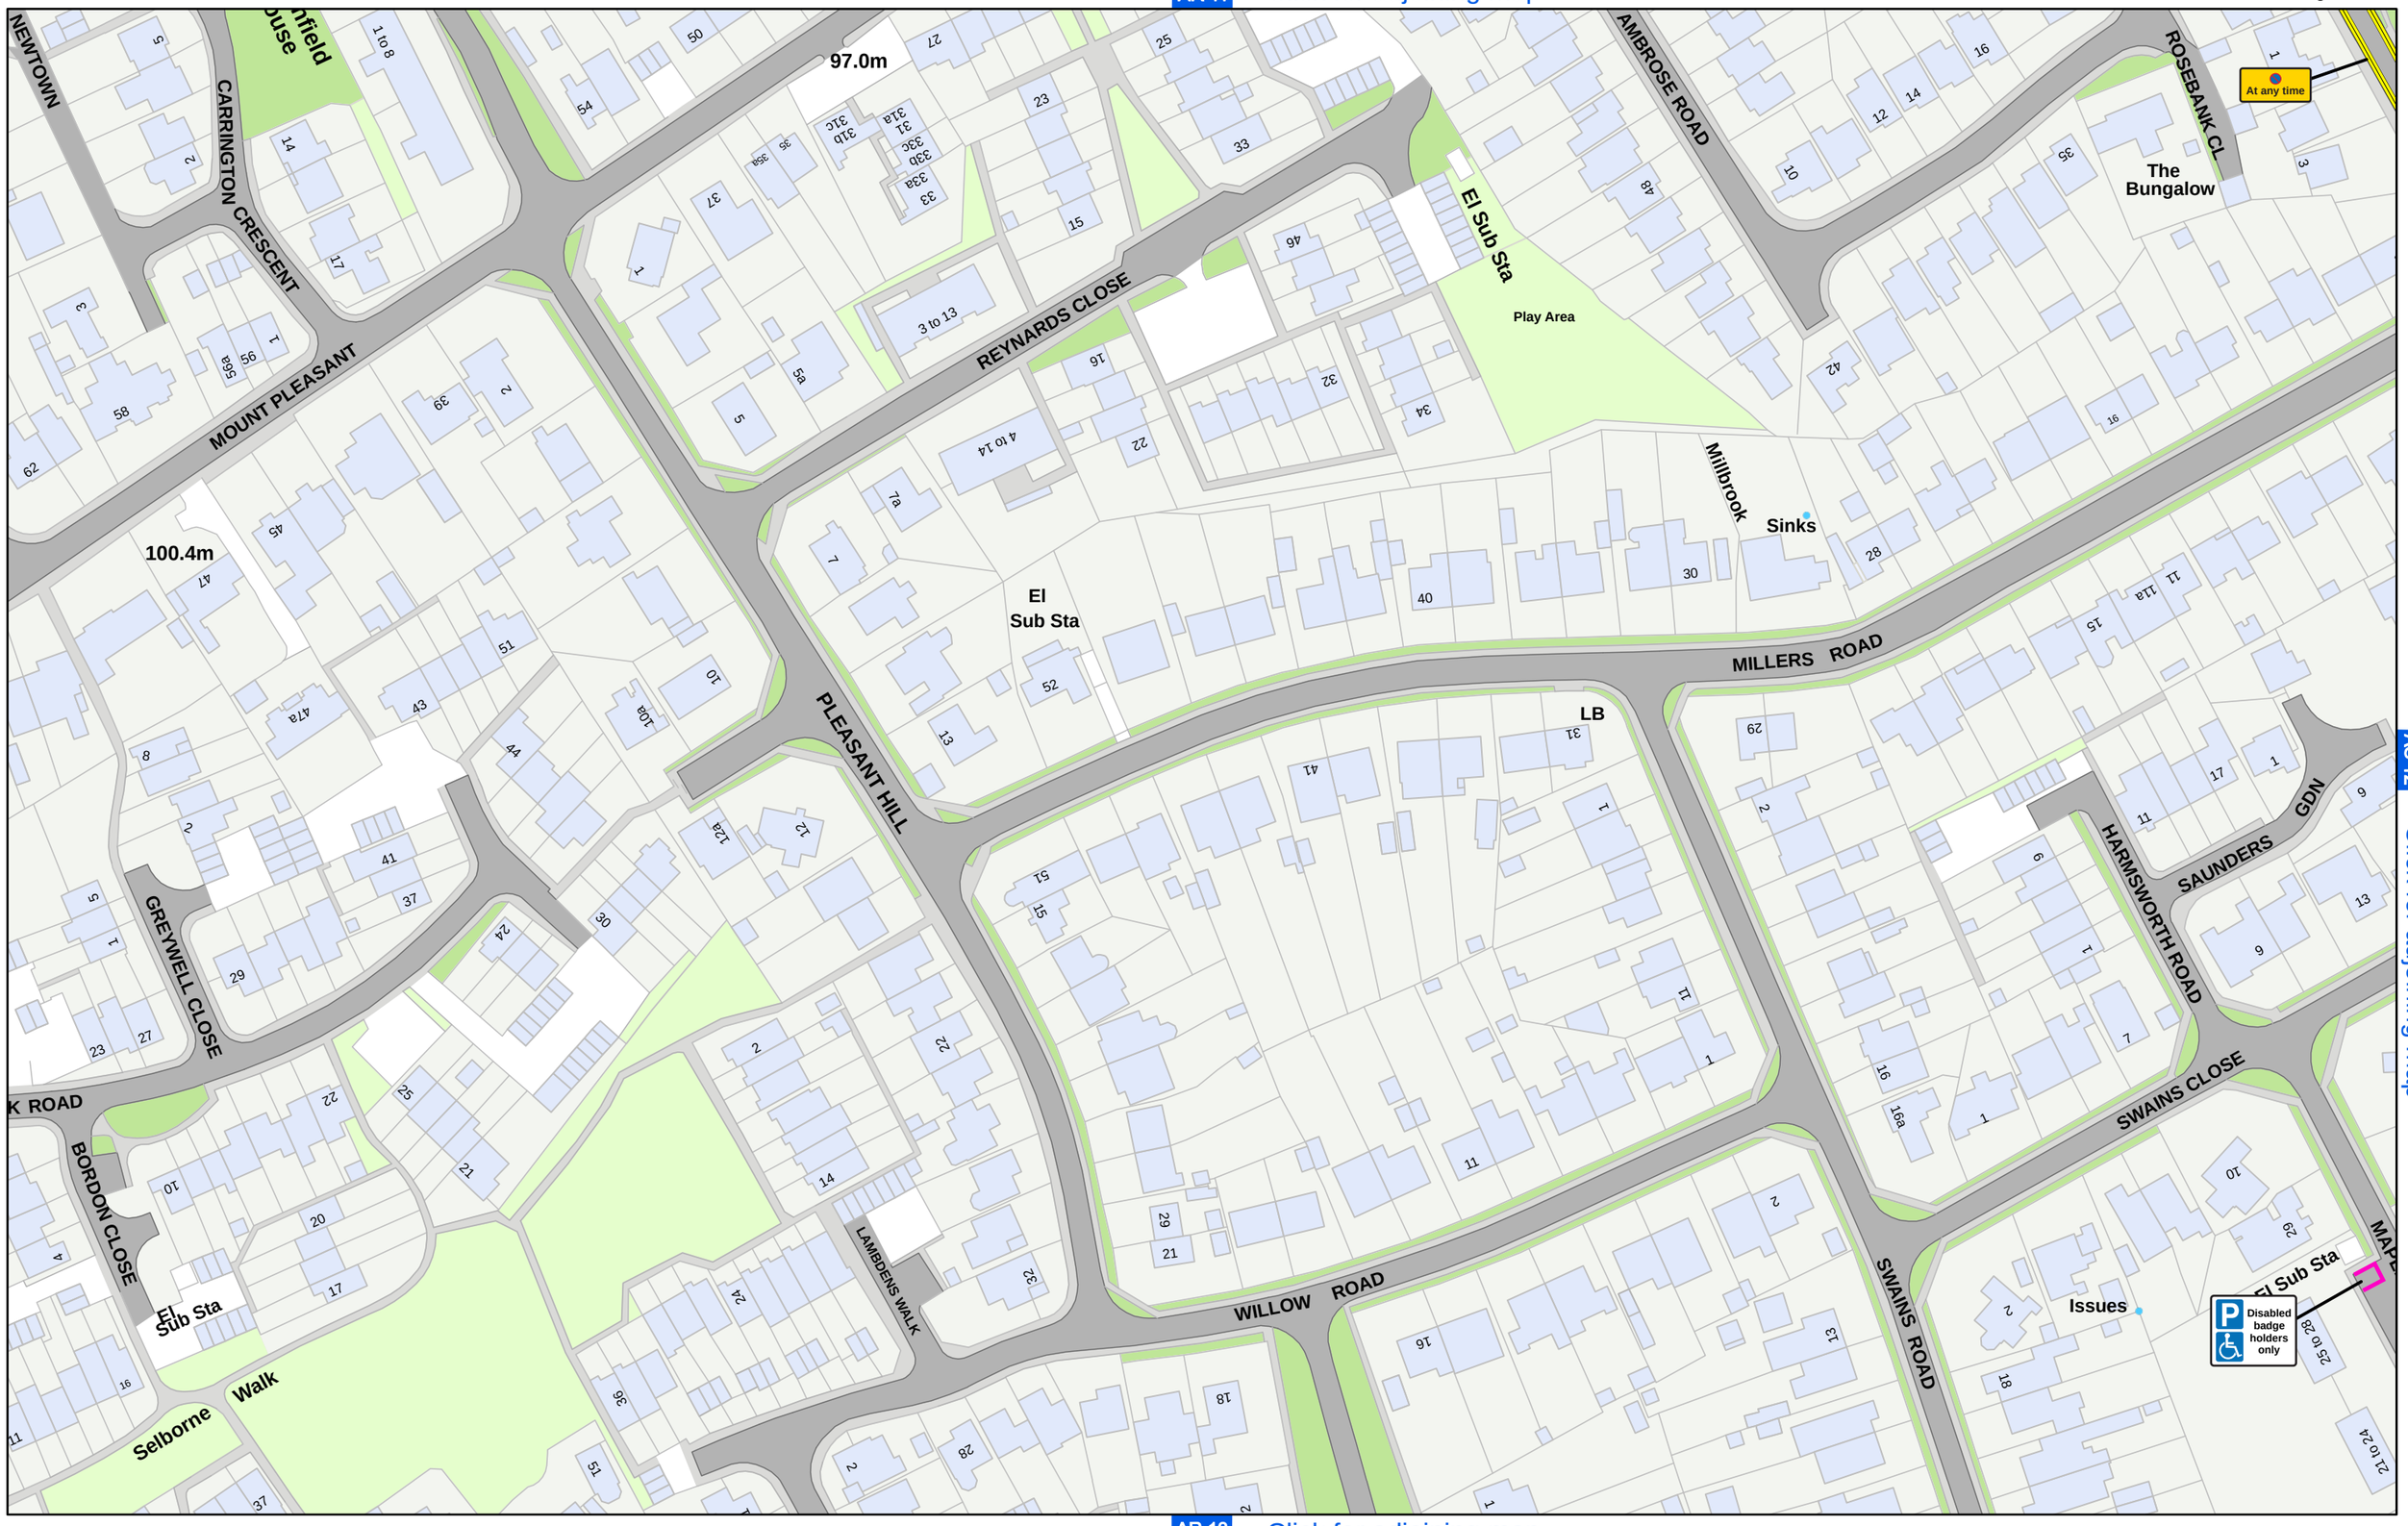

AS 12 Click for adjoining map

AR 13 Click for adjoining map

Basingstoke and Deane Borough Council
(Prohibition and Restriction of Waiting and Loading and Parking Places) (Consolidation) Order 2021

SCALE - 1:1,250 @ A3

© Crown copyright and database rights 2021 Ordnance Survey LA100019356

Basingstoke and Deane

Basingstoke and Deane Borough Council
Civic Offices, London Road
Basingstoke
Hampshire
RG21 4AH


© Copyright VertexGIS 2021

Plan No: AR13

To Be Amended

AR 12 Click for adjoining map

PLAN REVISION NUMBER - 0
ACTIVE FROM - 7 August 2021

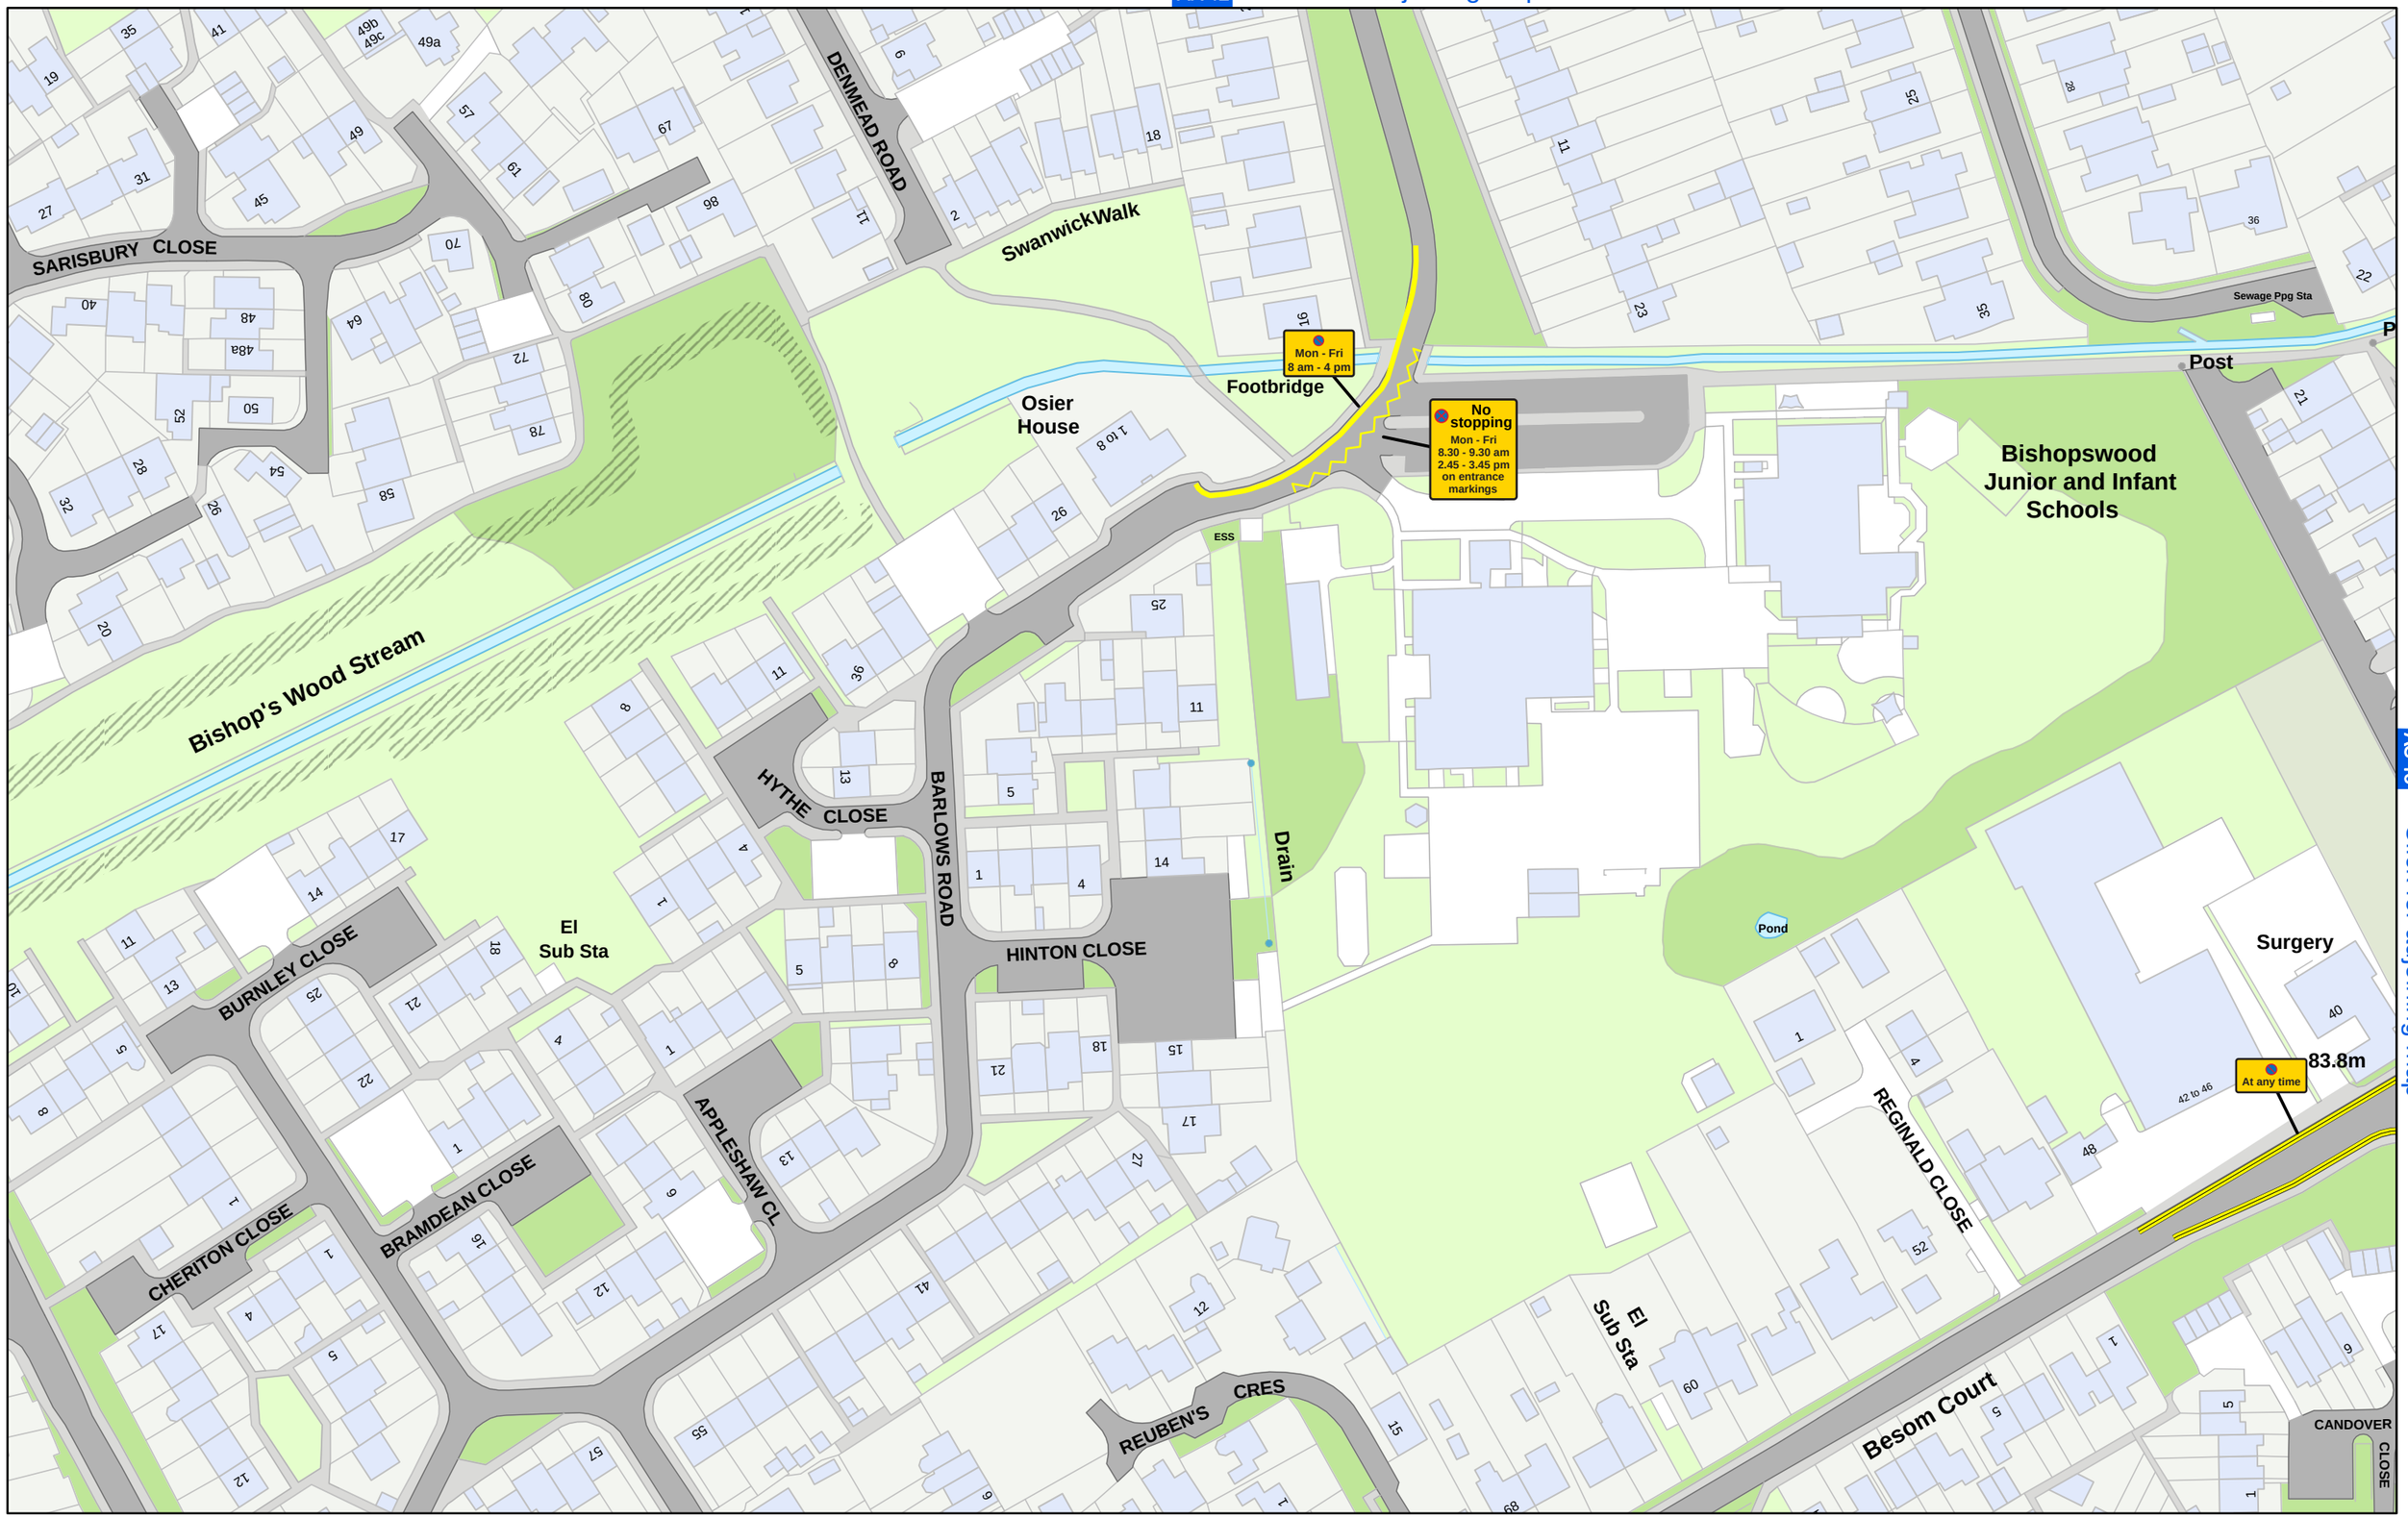

AS 13 Click for adjoining map

Basingstoke and Deane Borough Council
(Prohibition and Restriction of Waiting and Loading and Parking Places) (Consolidation) Order 2021

SCALE - 1:1,250 @ A3

© Crown copyright and database rights 2021 Ordnance Survey LA100019356

Basingstoke and Deane

Basingstoke and Deane Borough Council
Civic Offices, London Road
Basingstoke
Hampshire
RG21 4AH

© Copyright VertexGIS 2021


Plan No: AS12

To Be Amended

AS 11 Click for adjoining map

PLAN REVISION NUMBER - 0
ACTIVE FROM - 7 August 2021

Click for adjoining map AR 12

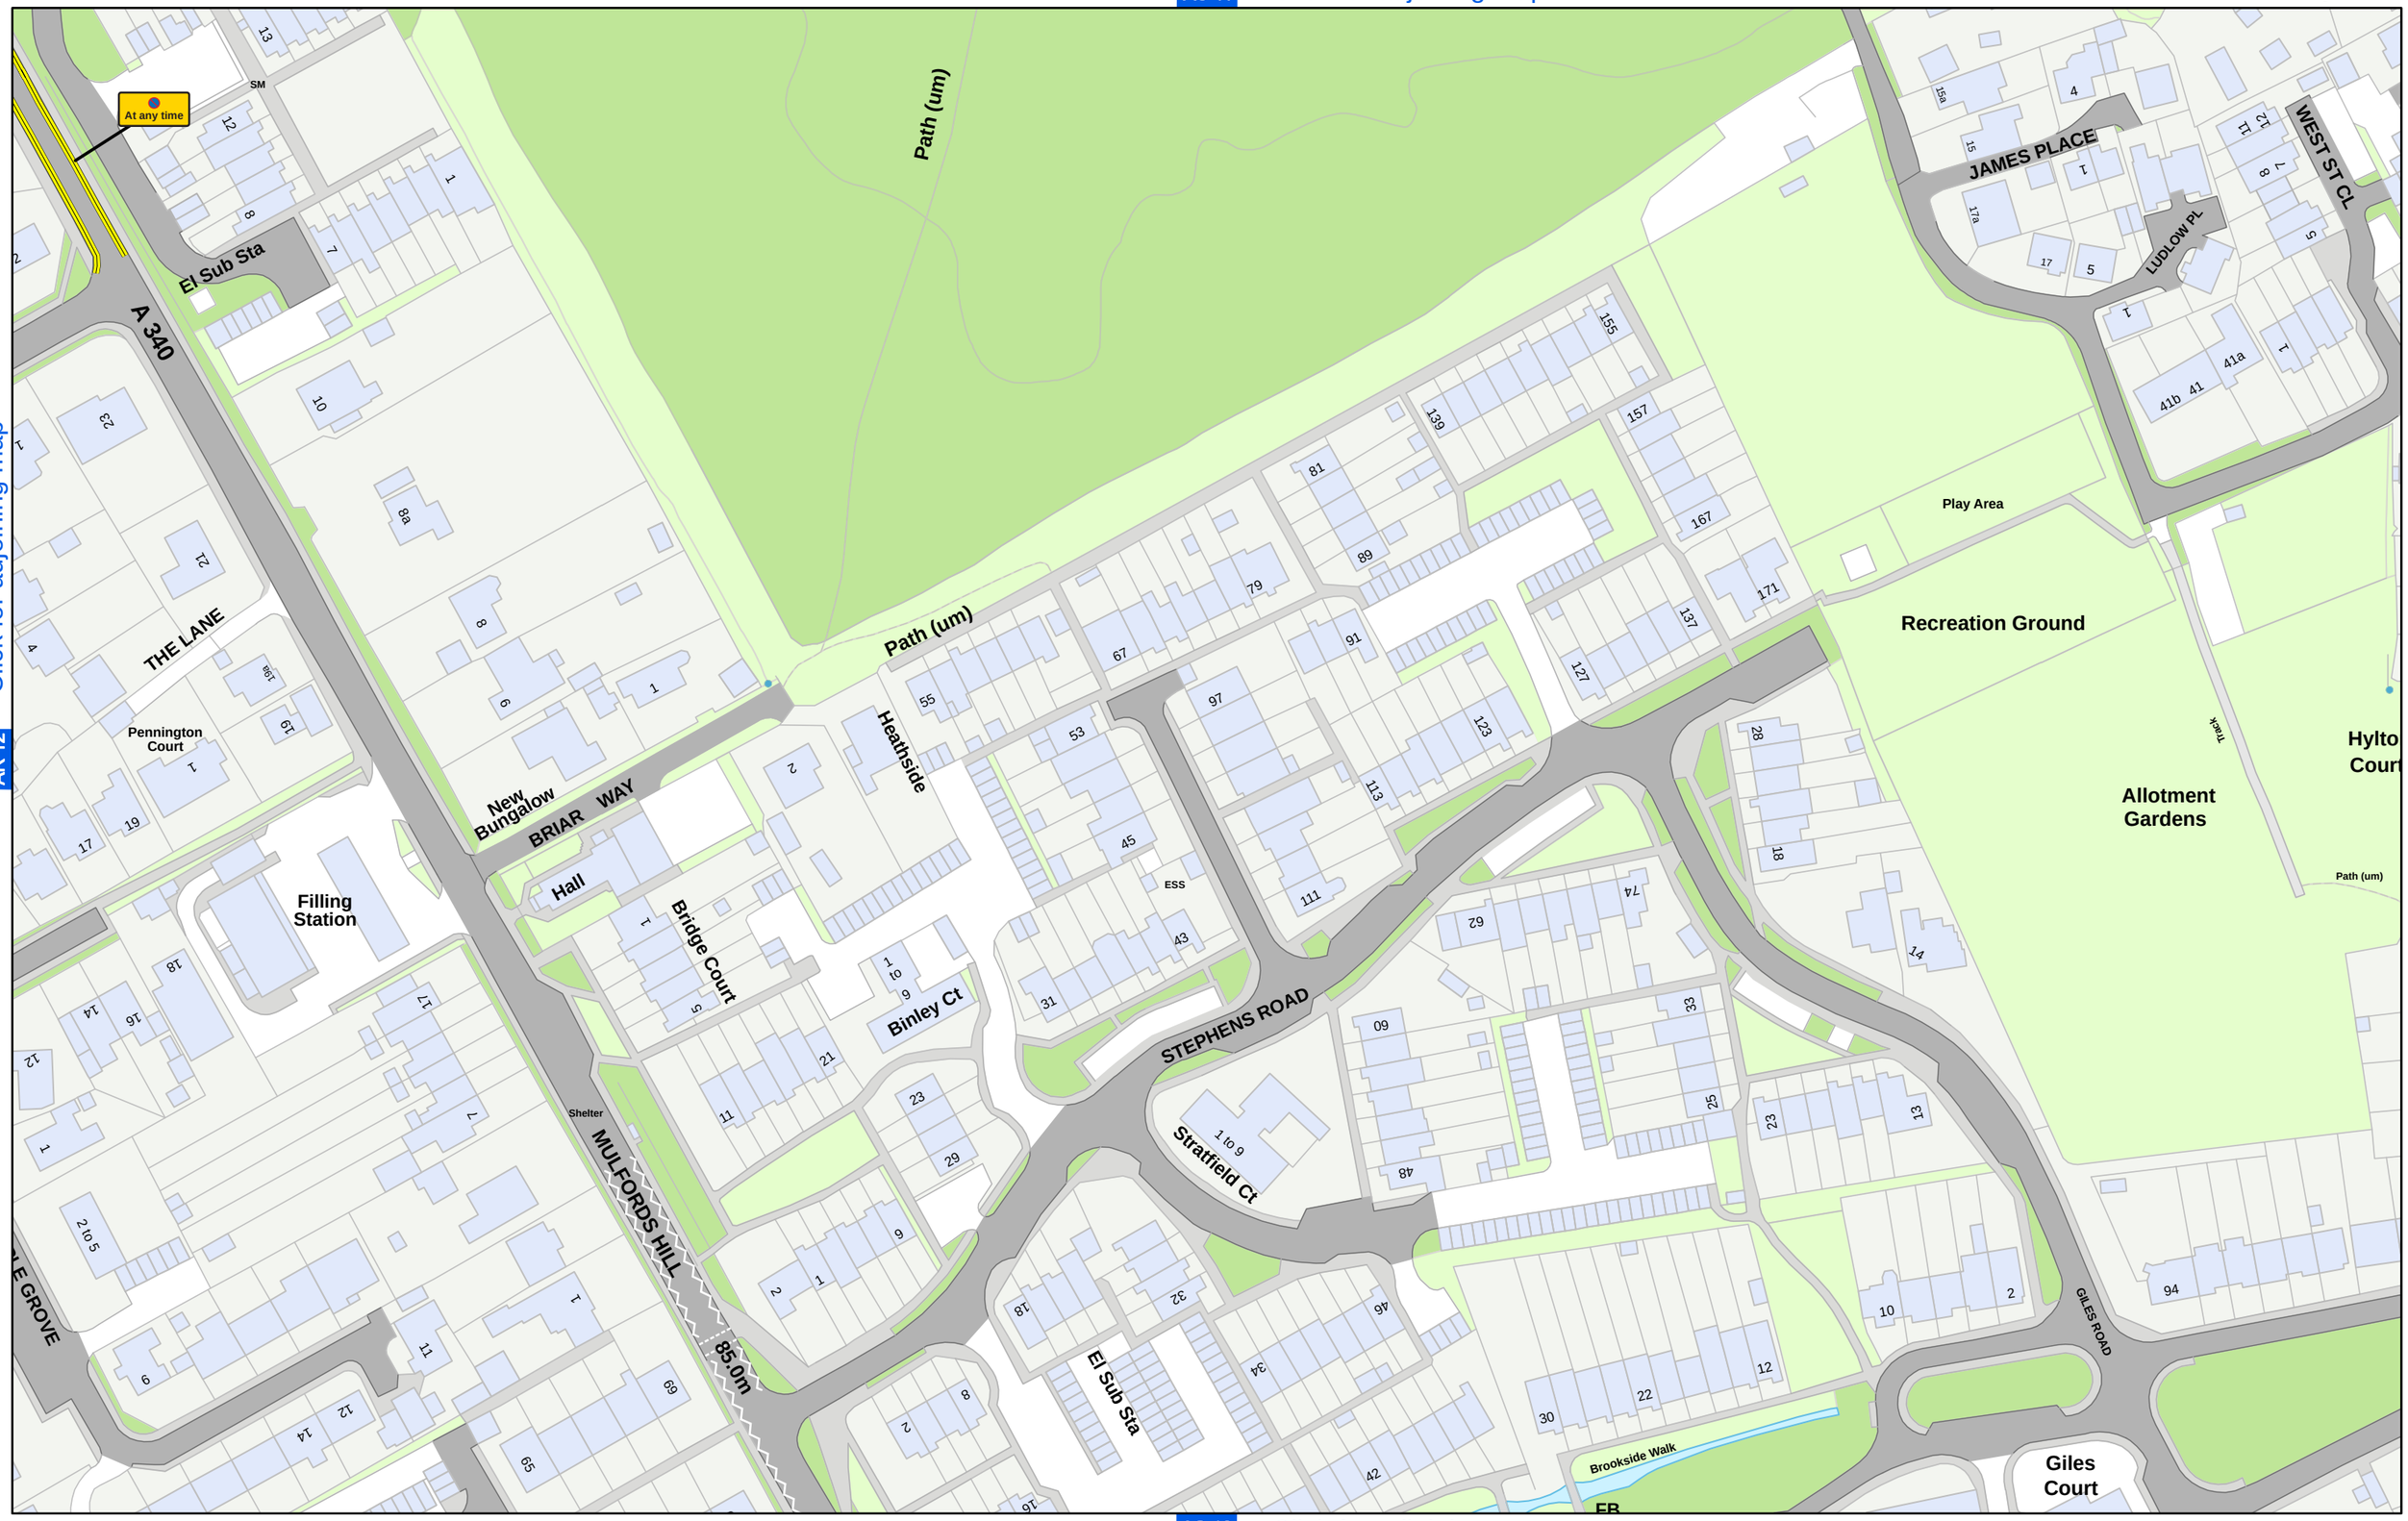

AS 13 Click for adjoining map

Basingstoke and Deane Borough Council
(Prohibition and Restriction of Waiting and Loading and Parking Places) (Consolidation) Order 2021

SCALE - 1:1,250 @ A3

© Crown copyright and database rights 2021 Ordnance Survey LA100019356

Basingstoke and Deane

Basingstoke and Deane Borough Council
Civic Offices, London Road
Basingstoke
Hampshire
RG21 4AH

© Copyright VertexGIS 2021