TRAFFIC ORDER PROPOSALS – PROHIBITION AND RESTRICTION OF WAITING ON DOWNLEY ROAD IN HAVANT

NOTICE IS HEREBY GIVEN that Hampshire County Council ("the Council") proposes to make the above-mentioned Order, in exercise of its powers and duties under Sections 1, 2, 3, 4, 5, 32, 35, 45, 46, 47, 49, 51, 53 and 122 of the Road Traffic Regulation Act 1984 ("the Act"), Part IV of Schedule 9 to the Act, and of all other enabling powers, after consultation with the Chief Officer of Police in accordance with Part III of Schedule 9 to the Act and having discharged its duty under section 122 of the Act.

GENERAL NATURE AND EFFECTS OF THE ORDER: will be to amend the existing waiting restrictions on Downley Road.

East Side

No waiting - Monday-Friday, 7am-6pm

Between its junction with Stanbridge Road and a point Northeast 114 metres thereof.
Between a point 200 metres Northeast of its junction with Stanbridge Road and a point 91 metres Northeast of that point.
Between a point 330 metres Northeast of its junction with Stanbridge Road and a point 59 metres Northeast of that point.

No waiting at any time

Between a point 114 metres Northeast of its junction with Stanbridge Road and a point 86 metres Northeast of that point.
Between a point 291 metres Northeast of its junction with Stanbridge Road and a point 39 metres Northeast of that point.

West Side

No waiting - Monday-Friday, 7am-6pm

Between its junction with Stanbridge Road and a point 132 metres Northeast thereof.
Between a point 170 metres Northeast of its junction with Stanbridge Road and a point 85 metres Northeast of that point.
Between a point 306 metres Northeast of its junction with Stanbridge Road and a point 81 metres Northeast of that point, including the turning-head.

No waiting at any time

Between a point 132 metres Northeast of its junction with Stanbridge Road and a point 38 metres Northeast of that point.
Between a point 255 metres Northeast of its junction with Stanbridge Road and a point 51 metres Northeast of that point.

FURTHER DETAILS: A copy of this notice, the proposed order, a map showing the location and effect of the proposal, a statement of reasons may be viewed at https://www.hants.gov.uk/community/publicnotices or inspected during the usual office hours at the following places:

(i) Havant Library, Havant Meridian Centre, Havant, PO9 1UN (Opening hours: Monday, Tuesday, Friday & Saturday: 09.30 – 17.00; Thursday: 09.30 – 13.30)
(ii) Havant Borough Council, Public Services Plaza, Civic Centre Road, Havant, PO9 1UN (Opening hours: Mondays – Thursday: 09.00 – 17.30; Friday: 09.00 – 17.00)
(iii) Hampshire County Council Headquarters, The Castle, Winchester, SO23 8UJ (Opening hours: Mondays to Thursdays 8.30 – 17.15; Fridays 8.30 – 16.45)
(iv) Copies of the draft order, plan and statement of reasons can also be obtained by e-mailing public.notices@hants.gov.uk or by writing to Traffic Orders Team, Safer Roads and Parking, Universal Services, 2nd Floor, Elizabeth II Court West, The Castle, Winchester SO23 8UD quoting reference: A2159/SV

OBJECTIONS AND OTHER REPRESENTATIONS: All objections/other representations in respect of this proposal must be made in writing to The Castle, Winchester, SO23 8UD or email public.notices@hants.gov.uk quoting reference: A2159/SV, by Friday 18th December 2026. All objections must state the grounds on which they are made. Under the requirements of current access to information legislation, any statement you make to the Council in response to this Notice may be made available to the press and to the public, who would be entitled to take copies of it if they so wished.

TITLE: The order, if made, will be known as "The Hampshire (Various Roads, Havant) (Prohibition and Restriction of Waiting and Parking Places) Order 2026 (Variation No. 2) (Downley Road) Order 2026."

PATRICK BLOGG Director of Universal Services, The Castle, Winchester, SO23 8UD, email: public.notices@hants.gov.uk

HAMPSHIRE COUNTY COUNCIL

ROAD TRAFFIC REGULATION ACT 1984

THE HAMPSHIRE (VARIOUS ROADS, HAVANT) (PROHIBITION AND RESTRICTION OF WAITING AND PARKING PLACES) ORDER 2026 (VARIATION NO. 2) (DOWNLEY ROAD) ORDER 2026

Hampshire County Council in exercise of its powers and duties under Sections 1, 2, 3, 4, 5, 32, 35, 45, 46, 47, 49, 51, 53 and 122 of the Road Traffic Regulation Act 1984 ("the Act"), Part IV of Schedule 9 to the Act, and of all other enabling powers, and after consultation with the Chief Officer of Police in accordance with Part III of Schedule 9 to the Act, hereby makes the following Order:

1. In this Order: "The Principal Order" means The Hampshire (Various Roads, Havant) (Prohibition and Restriction of Waiting and Parking Places) Order 2026 (Variation No. 2) Order 2026

2. Article 6 of The Principal Order shall have effect as though plans: IC142, ID142, attached thereto are replaced by plans: IC142, ID142 attached hereto.

3. The Principal Order shall be revoked to the extent specified in the Schedule to this Order

4. This Order shall come into operation on the 2026 and may be cited as "The Hampshire (Various Roads, Havant) (Prohibition and Restriction of Waiting and Parking Places) Order 2026 (Variation No. 2) (Downley Road) Order 2026".

GIVEN this day of 2026

THE COMMON SEAL of HAMPSHIRE)
COUNTY COUNCIL was hereunto affixed)
In the presence of:)

Authorised Signatory

SCHEDULE

Revocations

Plan Number	Superseded No.	Revision No.
IC142	**0**	**1**
ID142	**0**	**1**

NOTES:

1. ALL ROAD SIGNS AND ROAD MARKINGS SHALL BE TO THE TRAFFIC SIGNS REGULATIONS AND GENERAL DIRECTIONS 2016 AND SUBSEQUENT AMENDMENTS.

2. DO NOT SCALE FROM THIS DRAWING.

Downley Road

Stanbridge Road

KEY

- Existing Restrictions 'No Waiting Mon - Fri 7am - 6p m' (Single Yellow Lines)

- Proposed restrictions - Existing 'No Waiting Mon – Fri 7am - 6p m ' (single yellow line) changed to No waiting at any time (double yellow lines)

© Crown copyright and database rights 2024
All rights reserved. HCC 100019180

Hampshire County Council

PATRICK BLOGG : DIRECTOR OF UNIVERSAL SERVICES

DESIGNER HC	SCHEME		TITLE
CAD	**Dow nley Road, Havant, PO9 2NJ**		**Proposed and Existing Parking Restrictions**
CHECKED			
APPROVED	Not To Scale @ A3	DATE 10/03/26	Sheet number 1 of 1	DRAWING NUMBER

HAMPSHIRE COUNTY COUNCIL
DOWNLEY ROAD, HAVANT

STATEMENT OF REASONS

As part of the redevelopment and subsequent demolition of the buildings at 8 Downley Road, a Section 278 agreement has been secured to permit alterations to the highway. These works will enable the widening of the northern access for entry and the southern egress for exit, as well as the closure of two existing vehicle crossovers and for the provision of access to the substation.

The proposed Traffic Regulation Order will amend part of the current “No Waiting” restrictions (Monday to Friday, 7:00 am to 6:00 pm) to align with the revised highway layout on the eastern side of Downley Road. Additionally, restrictions on the western side will be modified to facilitate the safe turning of heavy goods vehicles into the site. The proposal seeks to change these restrictions to “No Waiting at Any Time.”

HAMPSHIRE COUNTY COUNCIL

ROAD TRAFFIC REGULATION ACT 1984

THE HAMPSHIRE (VARIOUS ROADS, HAVANT) (PROHIBITION AND RESTRICTION OF WAITING AND PARKING PLACES) ORDER 2026

Hampshire County Council in exercise of its powers and duties under sections 1, 2, 3, 4, 32, 35, 45, 46, 47, 49, 51, 53 and 122 of the Act, Part IV of Schedule 9 to the Act, and of all other enabling and amending legislation and powers, and after consultation with the Chief Officer of Police in accordance with Part Ill of Schedule 9 to the Act, hereby makes the following Order:

PART 1 - GENERAL

1. In this order, and the preamble and schedules hereto:

"the Act" means the Road Traffic Regulation Act 1984;

"the Council" means Hampshire County Council, or as the case may be, Havant Borough Council;

"the Regulations of 2016" means the Traffic Signs Regulations and General Directions 2016

"Area identifier" means an alpha and or alpha/numeric identifier specified in Column 2 of Schedule III, applicable to the type of Parking Places specified in Schedule IV, which indicates the Roads to which the permits are applicable to as specified in Column 1 and is used on Permits to identify the Permit Parking Places for which they are valid and on signs at relevant Parking Places and in the Map Tile Labels and/or Map Schedule Legend in the Map Schedule to indicate the Permits valid at those Parking Places;

"Bus" means a Public Service Vehicle as defined in Section 1 of the Public Passenger Vehicles Act 1981 which is being used on a scheduled Local Service;

"Carriageway" means a way constituting or comprised in a highway being a way (other than a cycle track) over which the public have a right of way for the passage of Vehicles;

"Civil Enforcement Officer" means a person in uniform authorised by or on behalf of the Council;

"Clearway" means the Main Carriageway of any of the sides or lengths of Roads specified in the Map Schedules where stopping is prohibited during the Restricted Hours provided that the expression Clearway shall not include any Layby or Parking Place;

"Coach" means a Public Service Vehicle as defined in Section 1 of the Public Passenger Vehicles Act 1981;

70. This order shall come into force on ryi 9 zq jig. ay 2026 and may be cited as "The Hampshire (Various Roads, Havant) (Parking Maces and Prohibition of Waiting) Order 2026".

GIVEN this -jest nth- day of April 2026

THE COMMON SEAL of HAMPSHIRE COUNTY COUNCIL was hereunto affixed in the presence of:

Authorised Signatory



THE HAMPSHIRE COUNTY COUNCIL PROHIBITION AND RESTRICTION OF WAITING AND PARKING PLACES MAP SCHEDULES

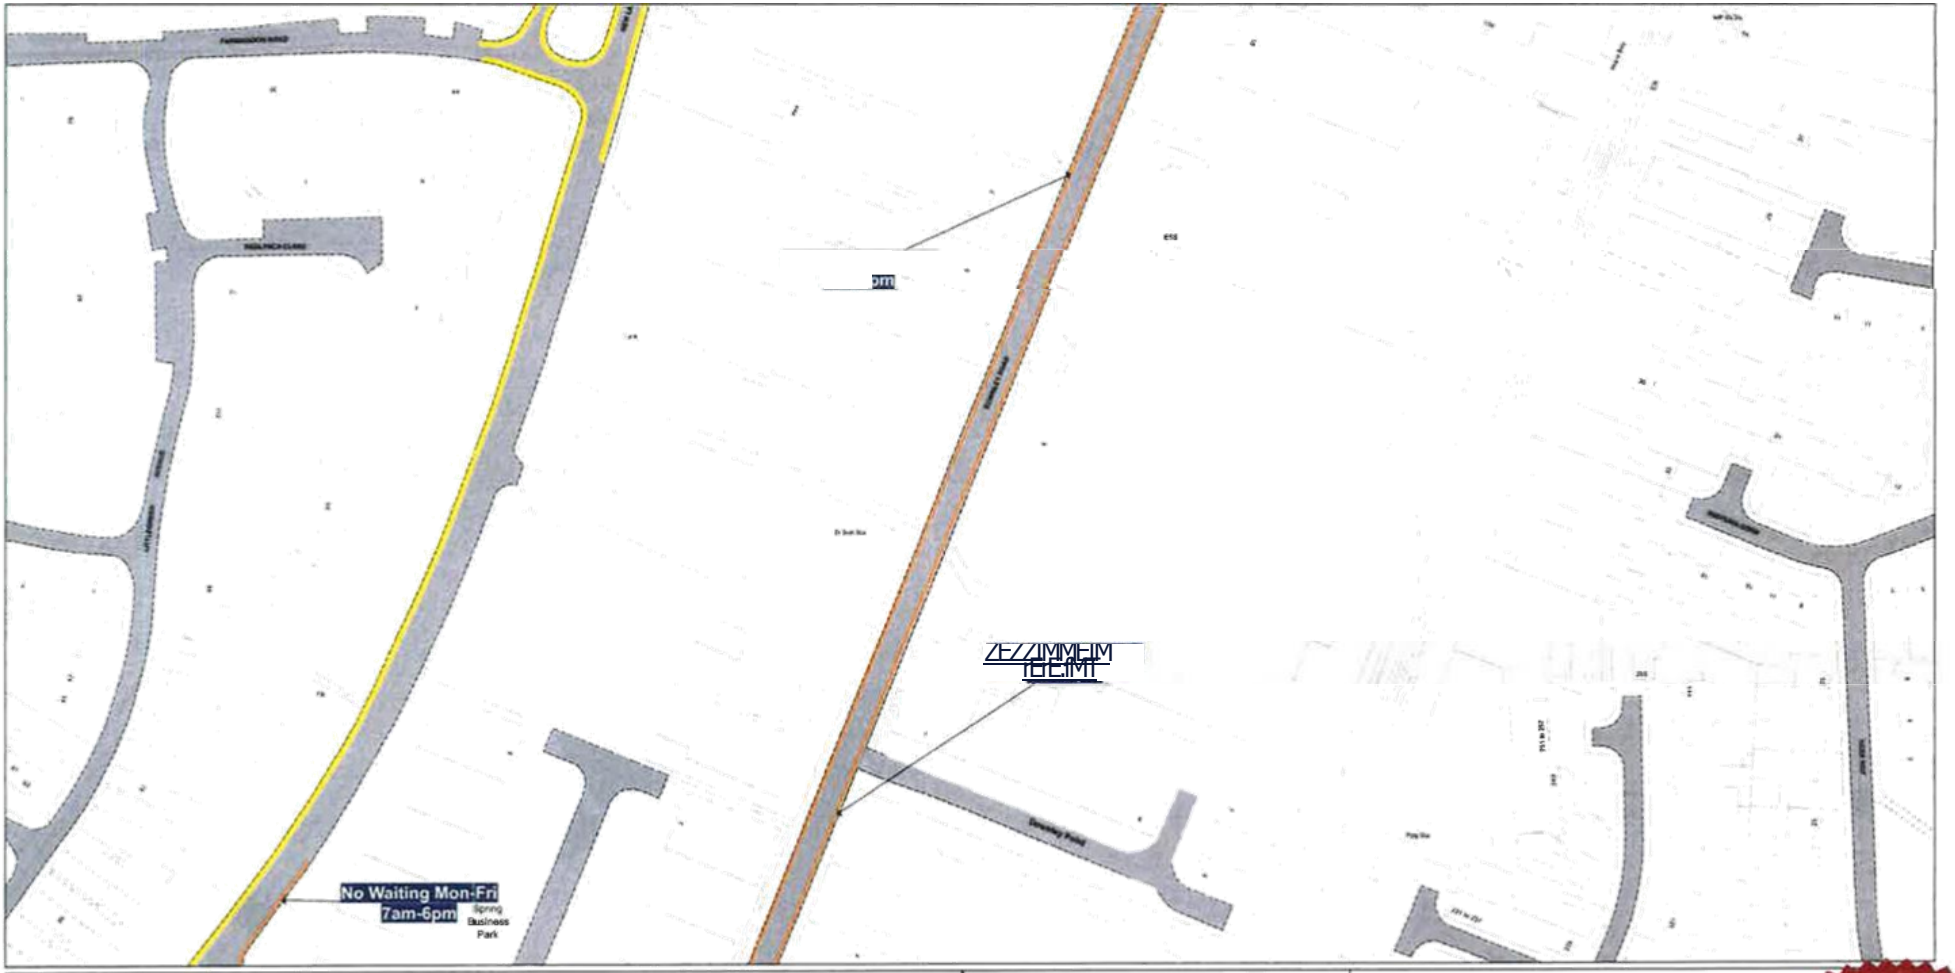

SCALE - 1:1250 at A3 size

This map is reproduced from Ordnance Survey material with the permission of Ordnance Survey on behalf of the Controller of His Majesty's Stationery Office © Crown Copyright. Unauthorised reproduction infringes Crown copyright and may lead to prosecution or civil proceedings. Hampshire County Council Licence No: 100019180 2026

NOTE: SEE STATIC MAP SCHEDULES LEGEND FOR RESTRICTIONS DISPLAYED

N W E S

)'1.7 Hampshire Cou

IC142

IE142

Status: CONFIRMED

Ti le Reference:Tile Ref: ID142

Sheet Revision Number: o

Sheet Active From: 29/05/2026

-61.51aO

THE HAMPSHIRE COUNTY COUNCIL PROHIBITION AND RESTRICTION OF WAITING AND PARKING PLACES MAP SCHEDULES

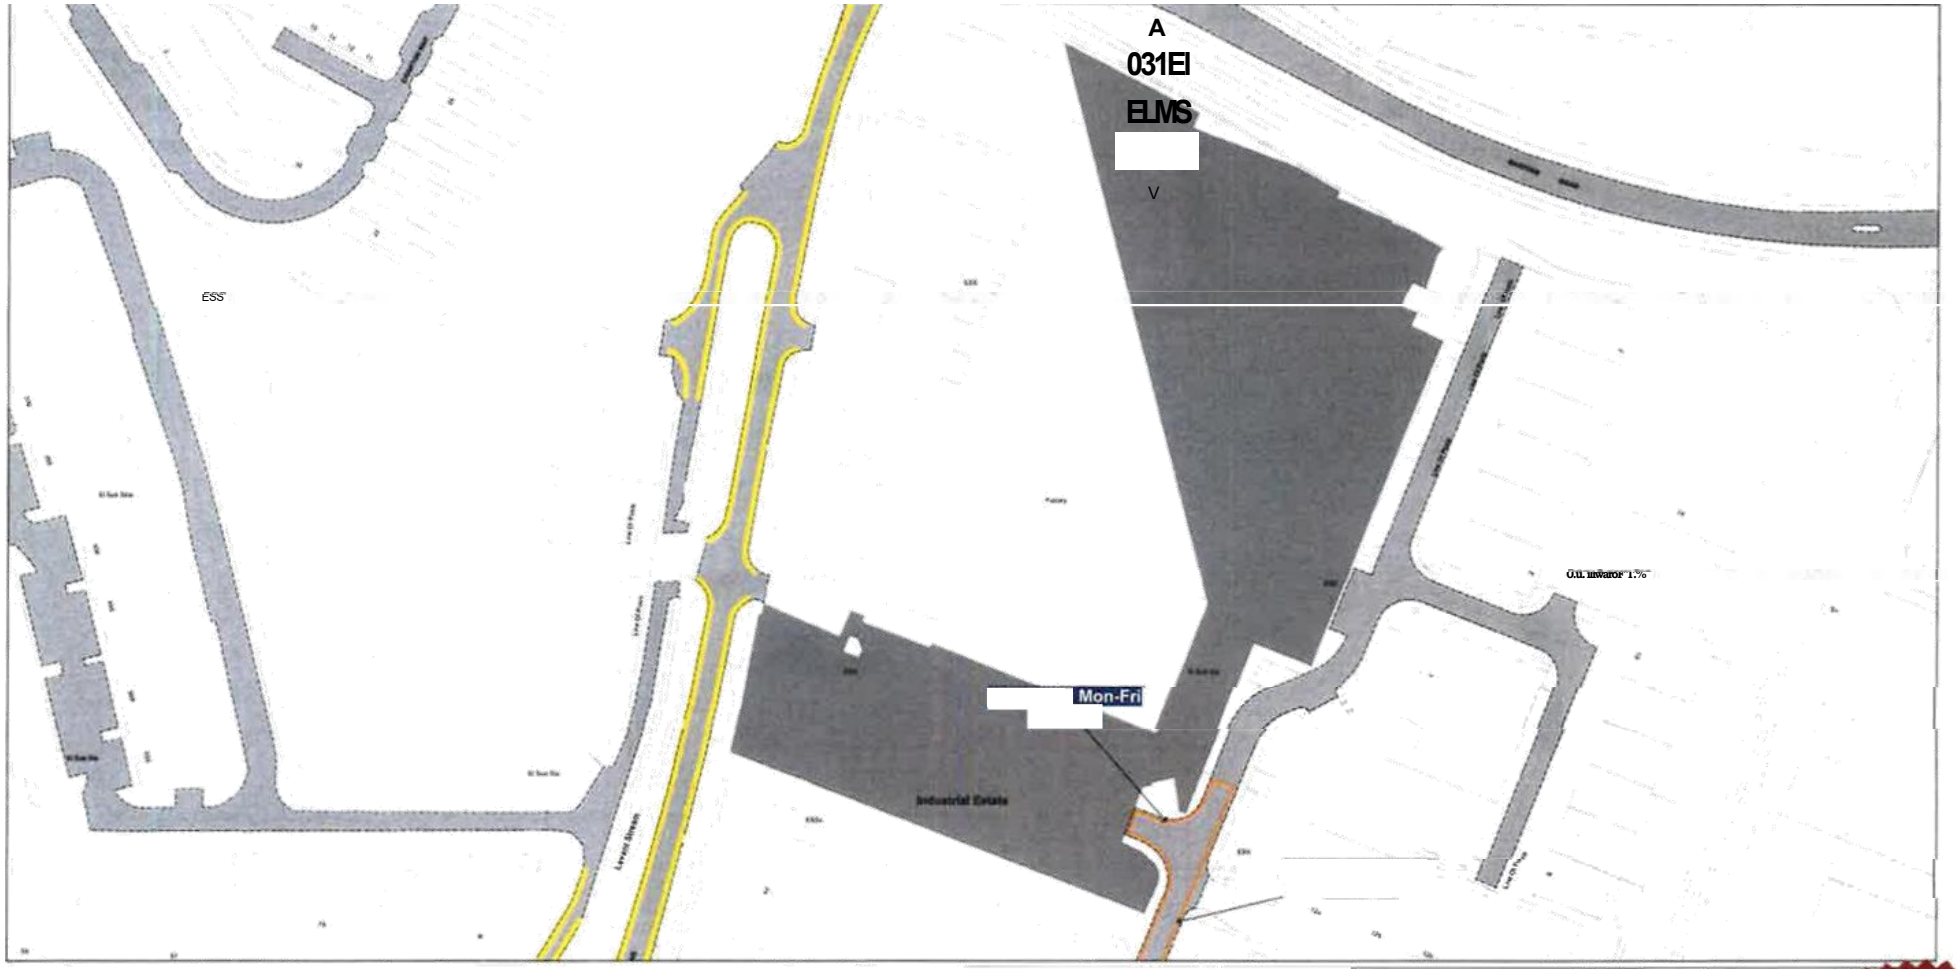

SCALE - 1 : 1250 at A3 size

NOTE: SEE STATIC MAP SCHEDULES LEGEND FOR RESTRICTIONS DISPLAYED

This map is reproduced from Ordnance Survey material with the permission of Ordnance Survey on behalf of the Controller of His Majesty's Stationery Office © Crown Copyright. Unauthorised reproduction infringes Crown copyright and may lead to prosecution or civil proceedings. Hampshire County Council Licence No: 100019180 2026

N W E S

a Hampshire gir County C:ourcd

Status: CONFIRMED

Tile Reference: Tile Ref: IC142

Sheet Revision Number: 0

Sheet Active From: 29/05/2026

36/2058